
DS Smoke detector.

ARUN DISTRICT COUNCIL
No. AW 314/05
RECEIVED 7/12/05

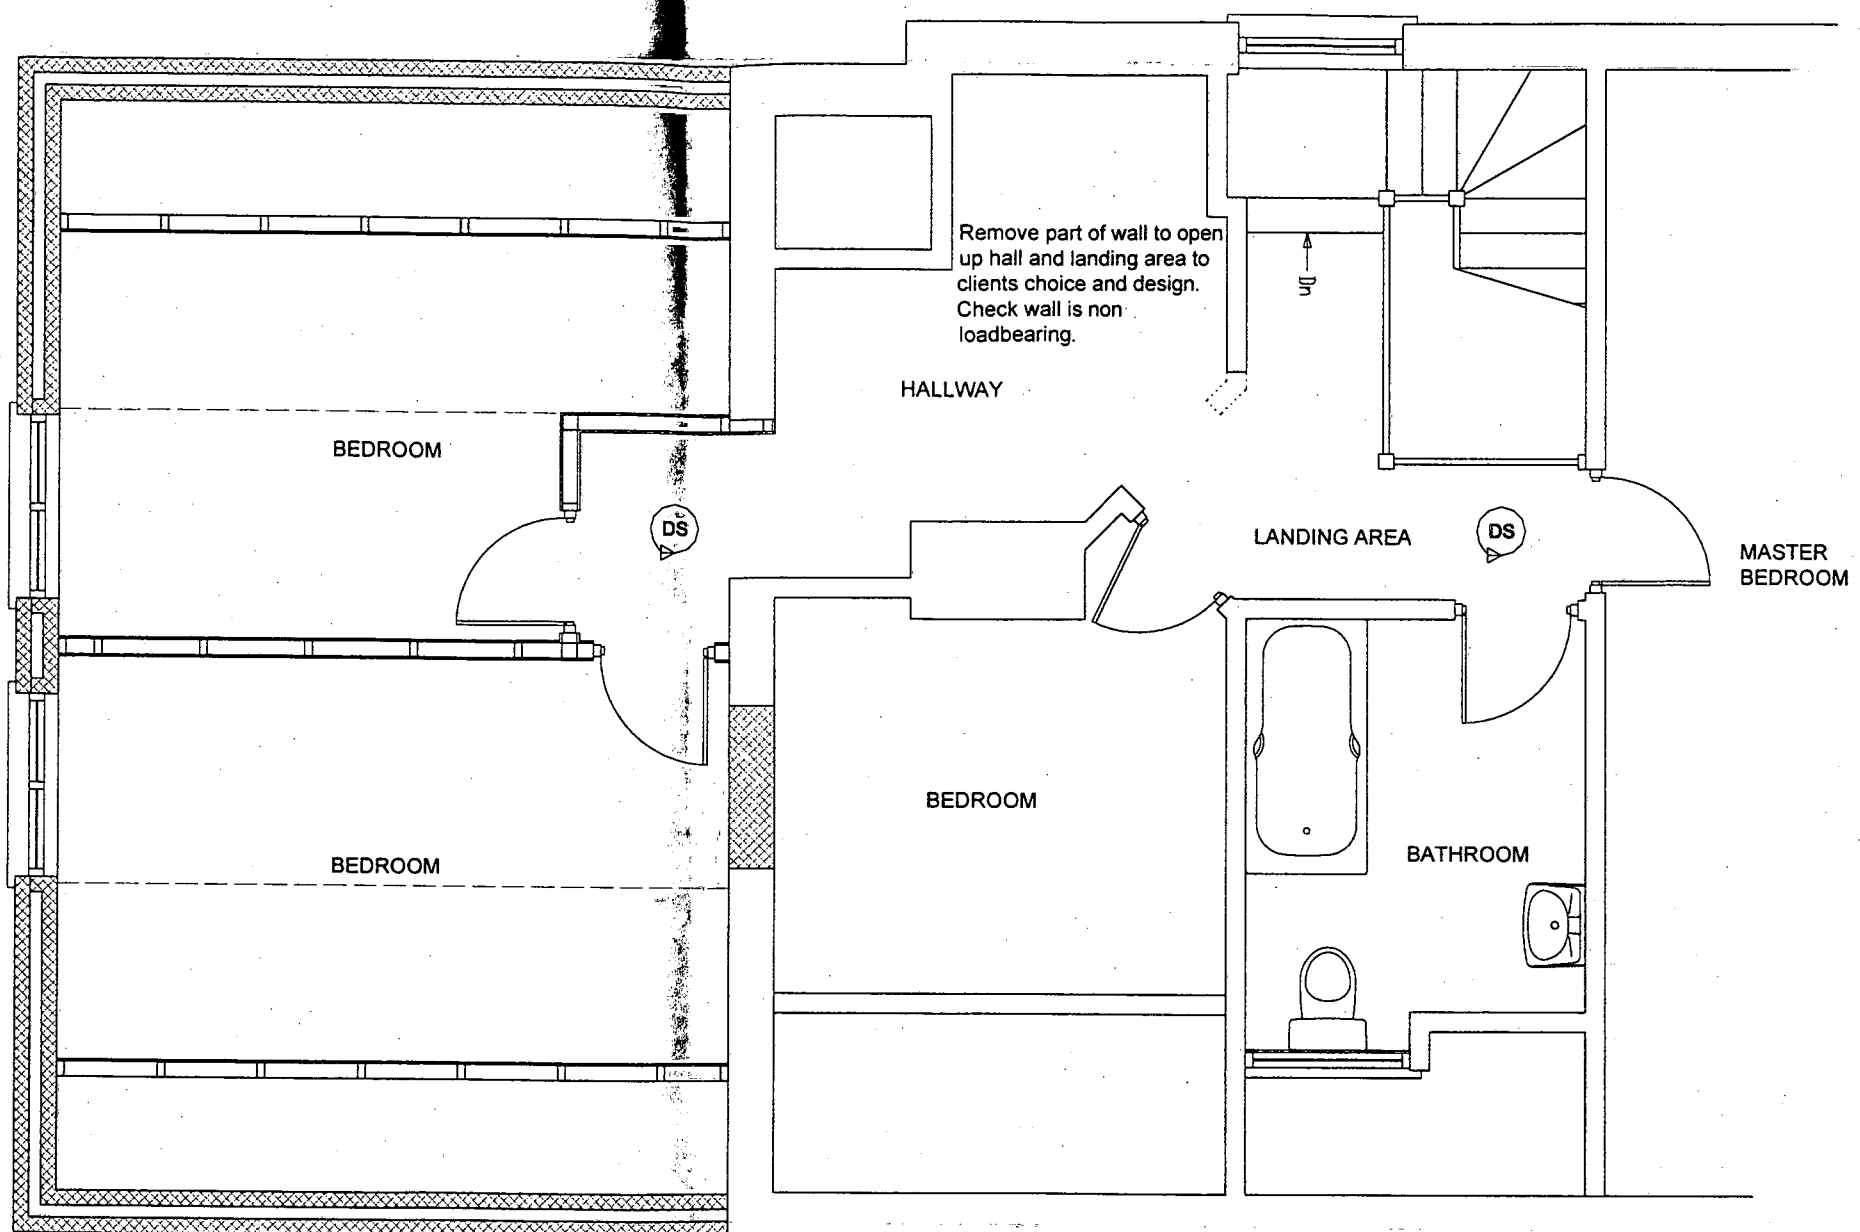

PART FIRST FLOOR PLAN

SUSSEX BUILDING CONSULTANCY LIMITED PROJECT - 7 WEST DRIVE, ALDWICK, BOGNOR REGIS SCALE - 1/50 REVISIONS - DATE -	SBCL 1 COURDELYS BERSTED STREET BOGNOR REGIS PO22 9QE TEL/FAX - (01243) 861379

ARUN DISTRICT COUNCIL:AW/314/05/ 07/12/2005