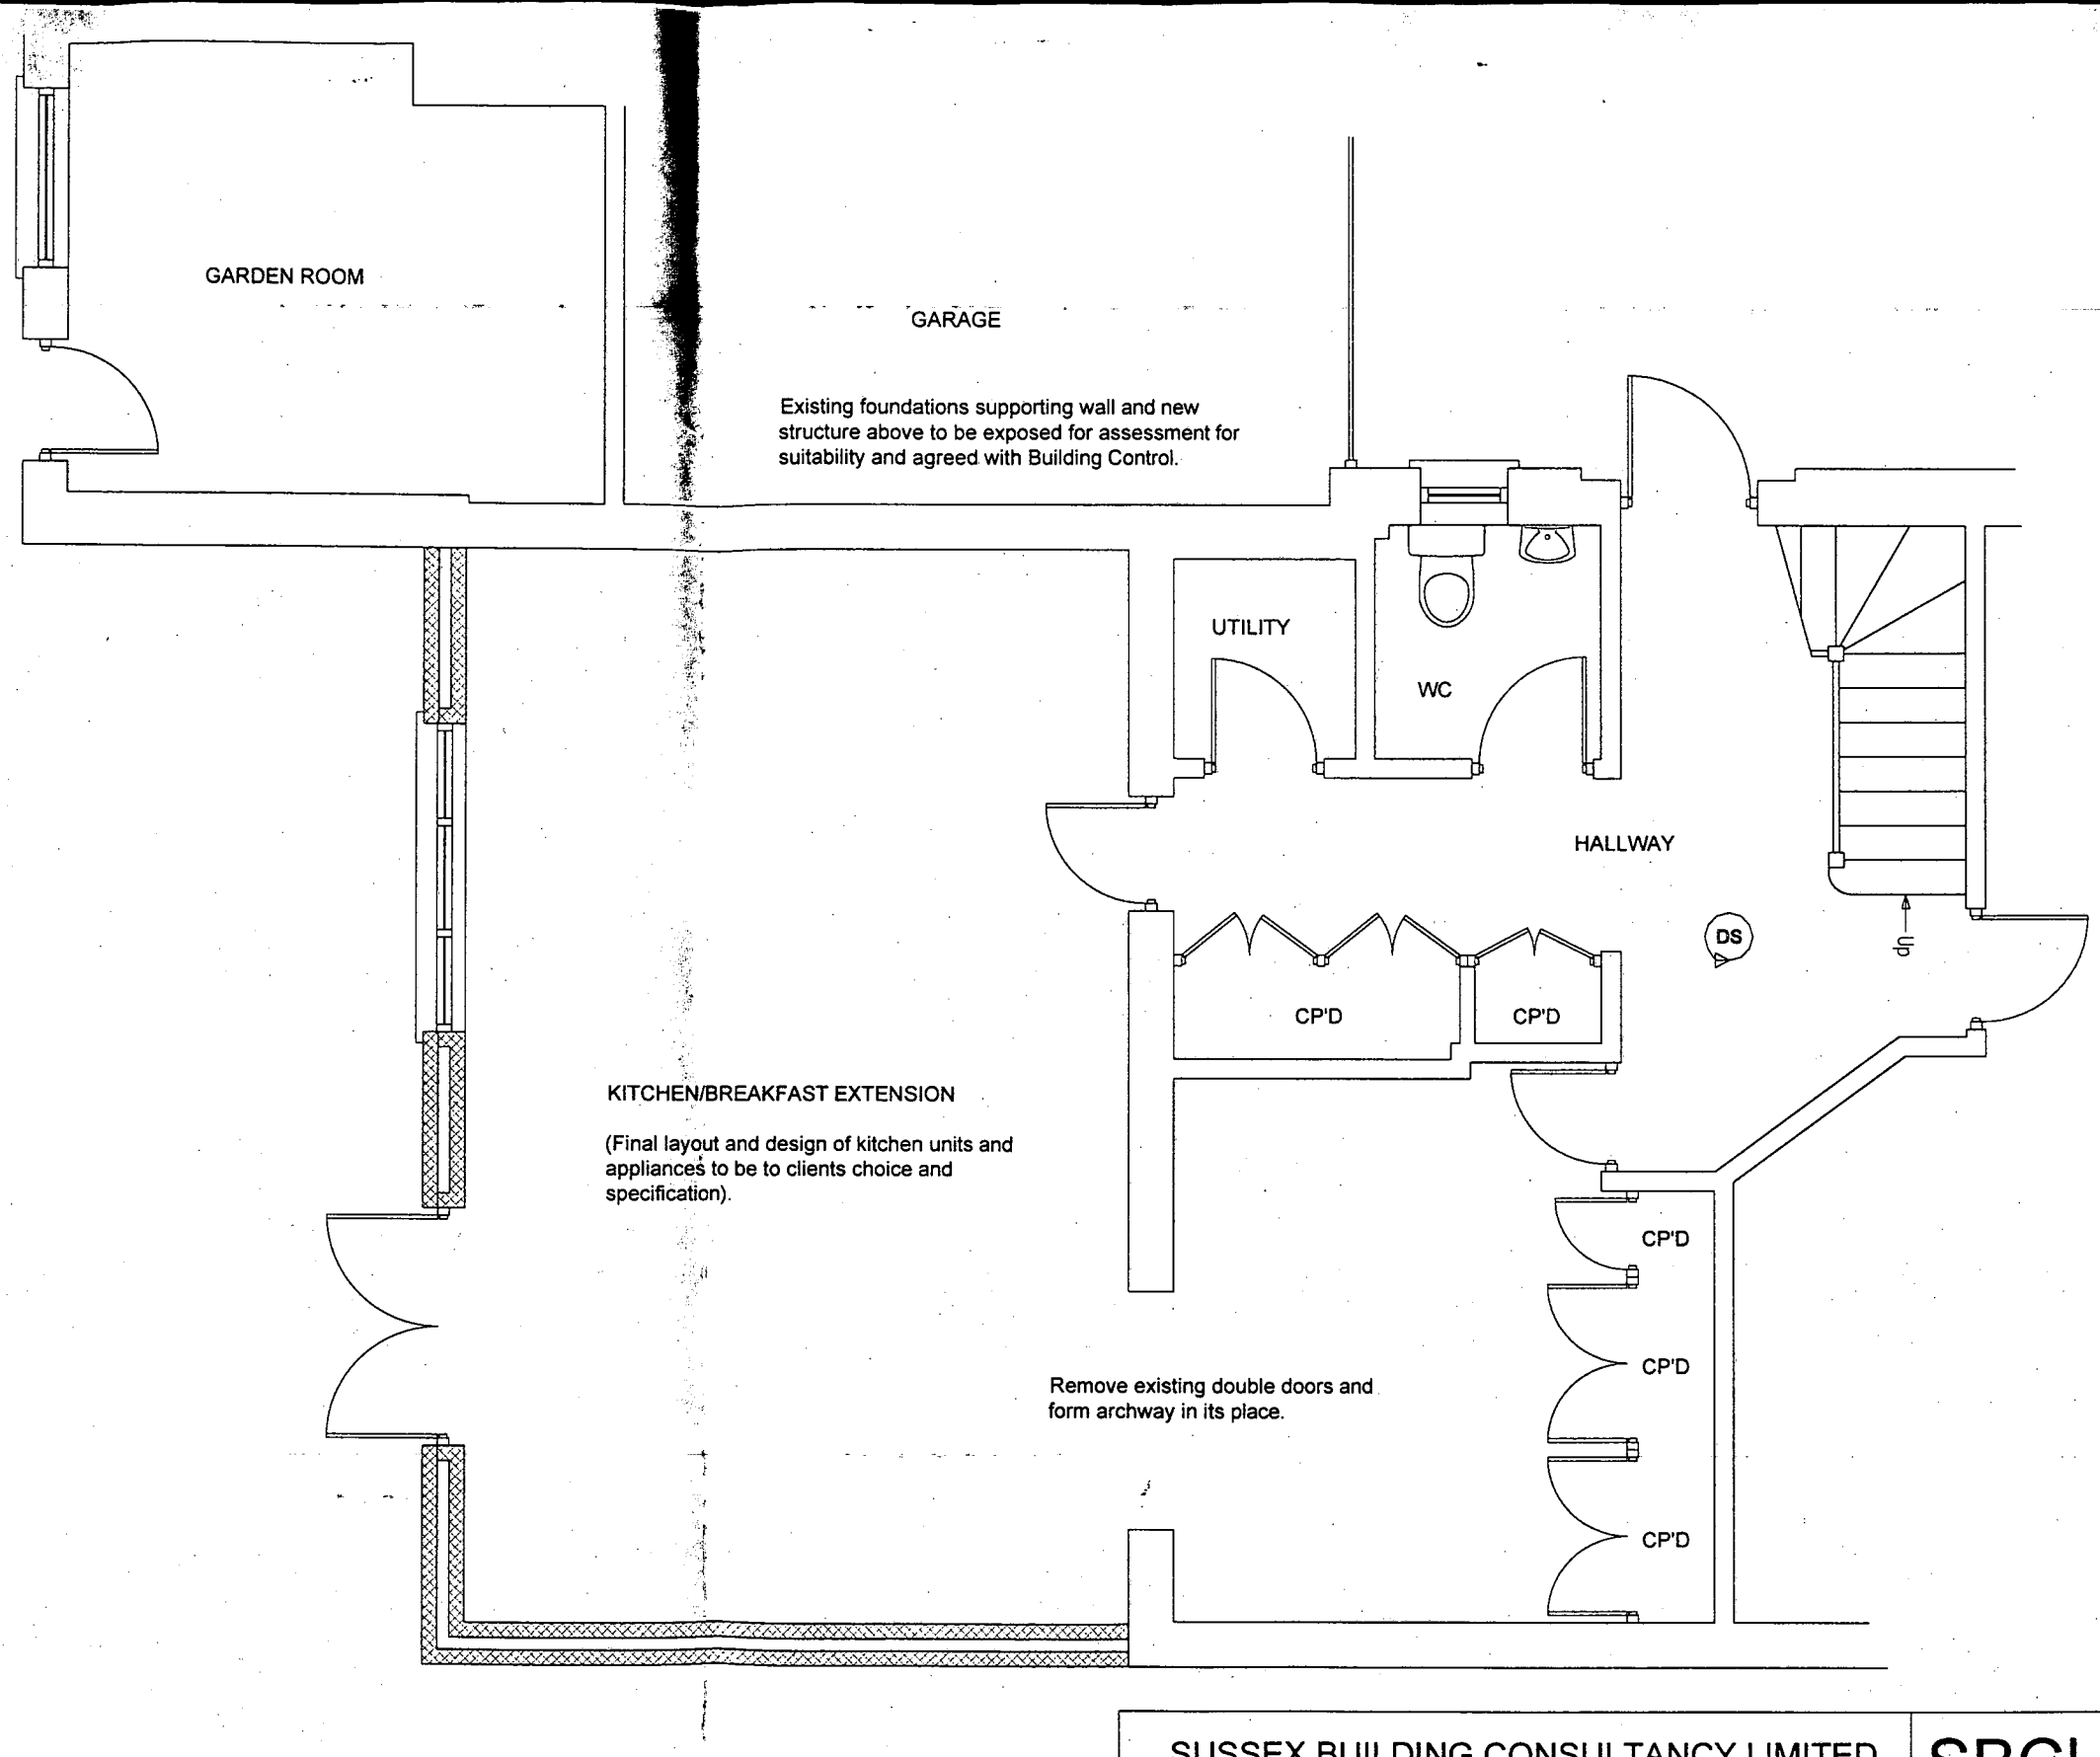


DS Smoke detector.

ARUN Dt.
No. AW 31405
RECEIVED 7/12/05

PART GROUND FLOOR PLAN

SUSSEX BUILDING CONSULTANCY LIMITED

PROJECT - 7 WEST DRIVE, ALDWICK, BOGNOR REGIS

SCALE - 1/50 REVISIONS - DATE -

SBCL

1 COURDELYS
BERSTED STREET
BOGNOR REGIS
PO22 9QE

TEL/FAX - (01243) 861379

ARUN DISTRICT COUNCIL:AW/314/05/ 07/12/2005