




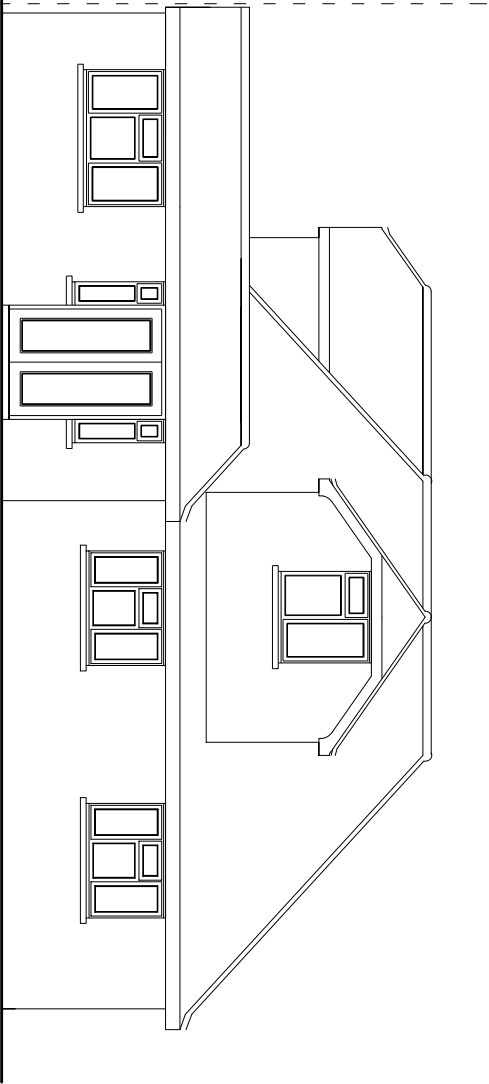


REAR ELEVATION

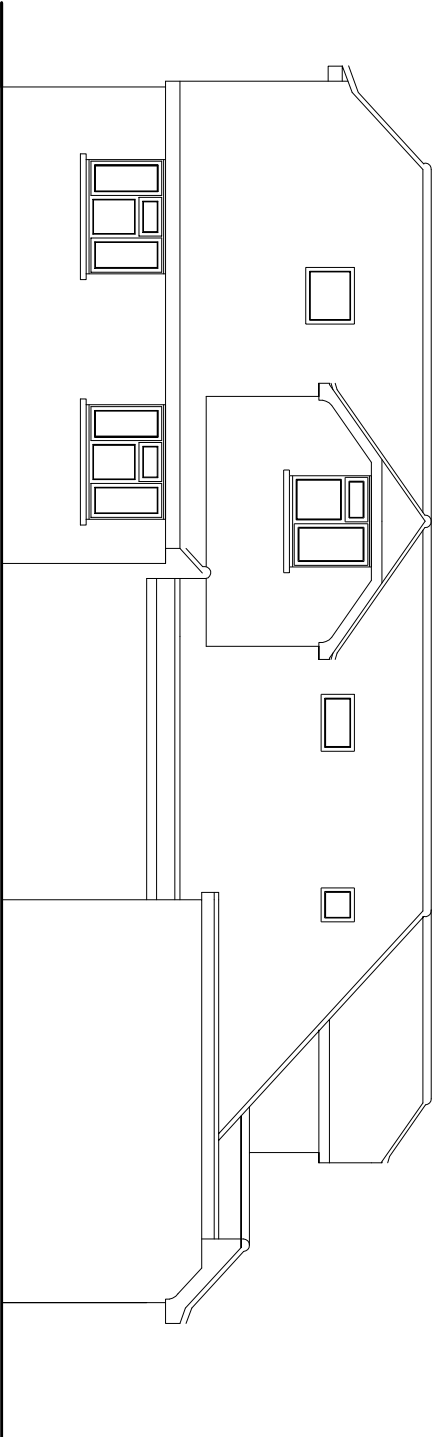

SIDE ELEVATION

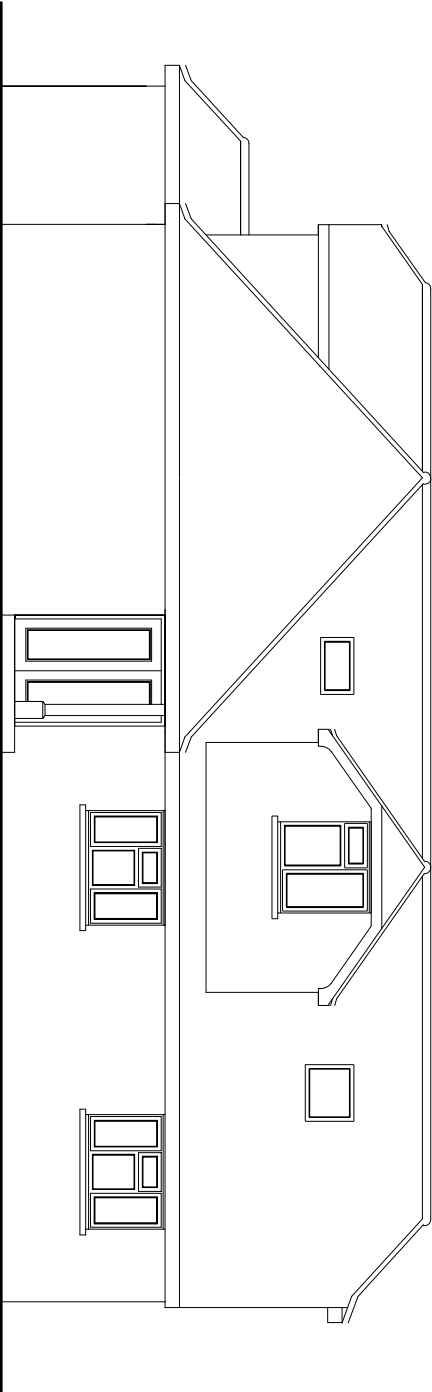

SIDE ELEVATION

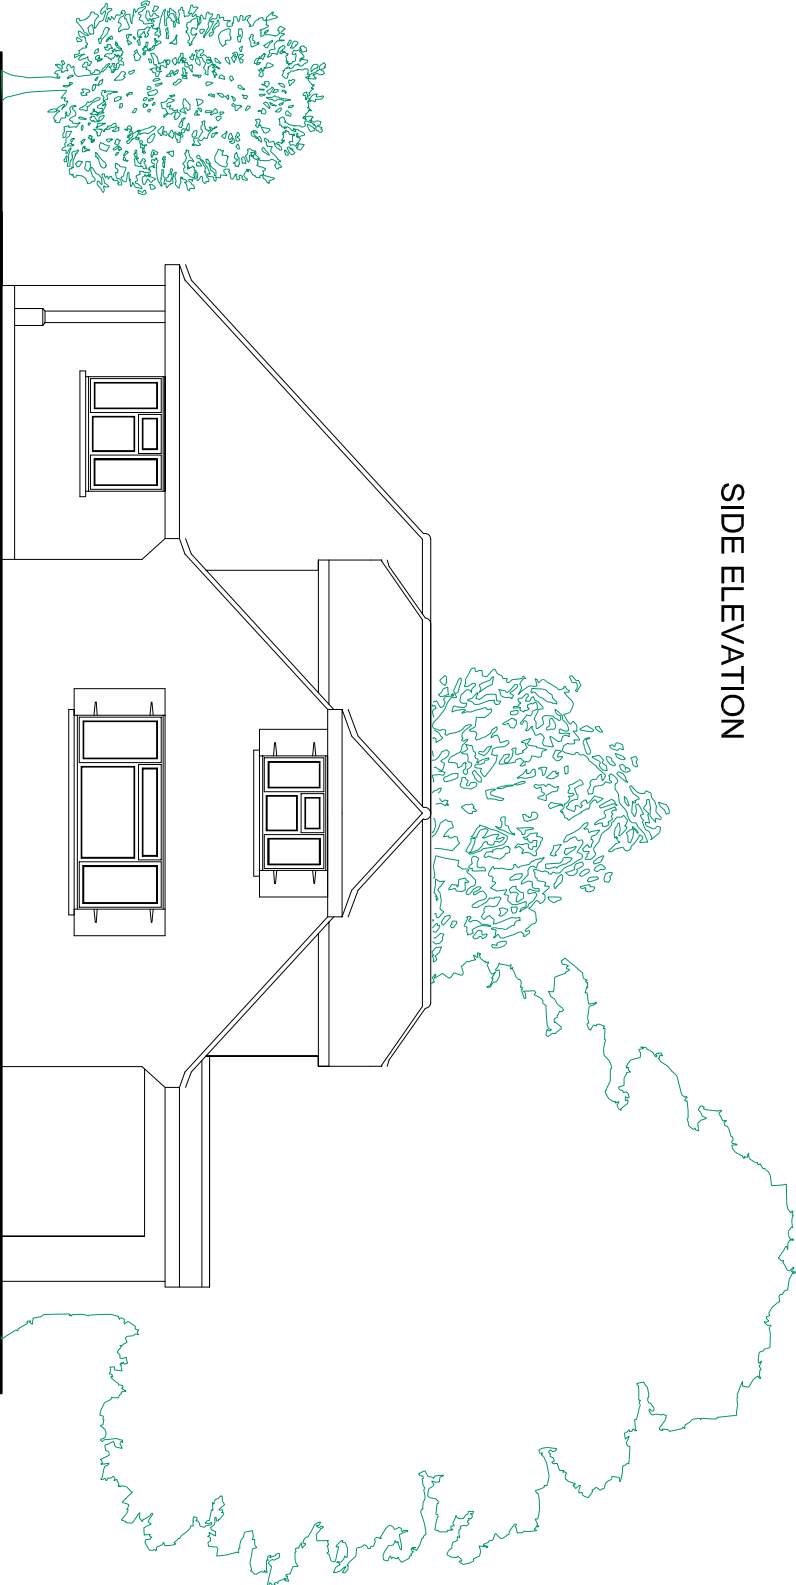

FRONT ELEVATION

NOTES

ROOF - Plain concrete tiles to dormer pitched roof and false pitch detail.
Felted flat roof to behind false pitch to extension.

WALLS - Contrasting plain concrete tiles to dormer cheeks. Painted render finish to masonry cavity walls.

WINDOWS/DOORS - White framed PVC double glazed units.

EXISTING ELEVATIONS



SUSSEX BUILDING CONSULTANCY LIMITED

20 FISH LANE< ALDWICK,
BOGNOR REGIS, WEST SUSSEX.

SCALE - 1/100 REV - DATE - 11/12/2011

partner
LABC
3 WORTHCOTE ROAD
BOGNOR REGIS
PO21 1LZ
TEL - (01243) 861079