




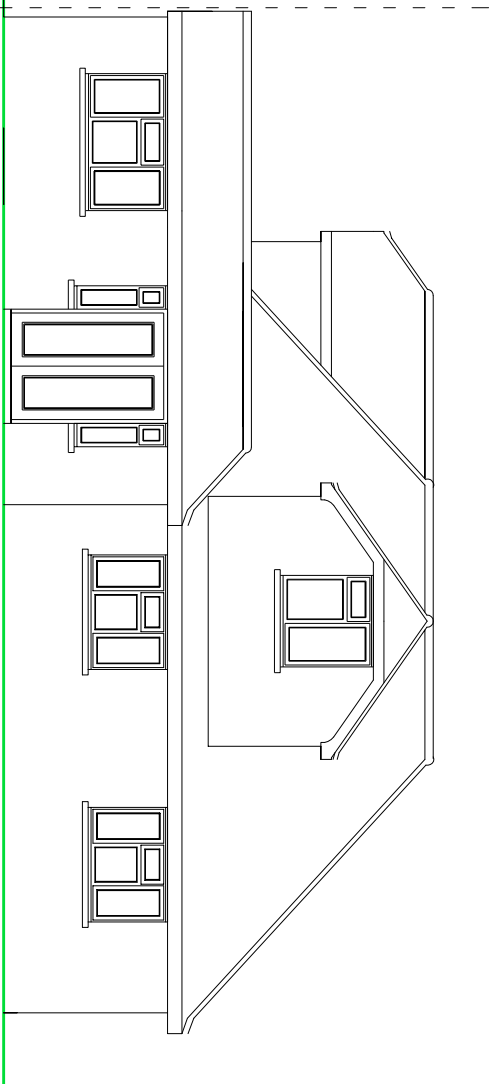

REAR ELEVATION

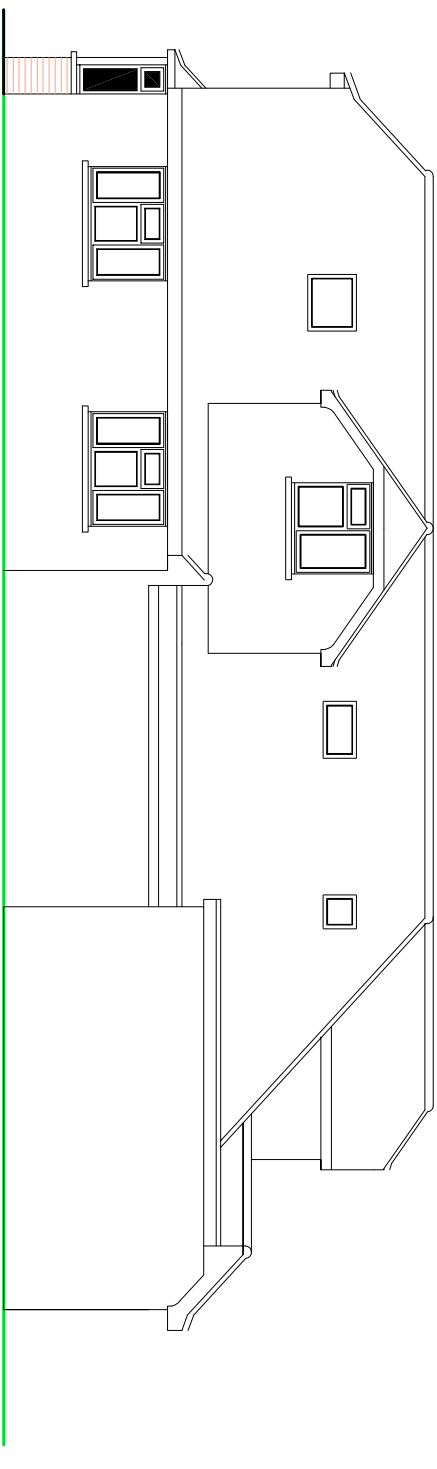

SIDE ELEVATION

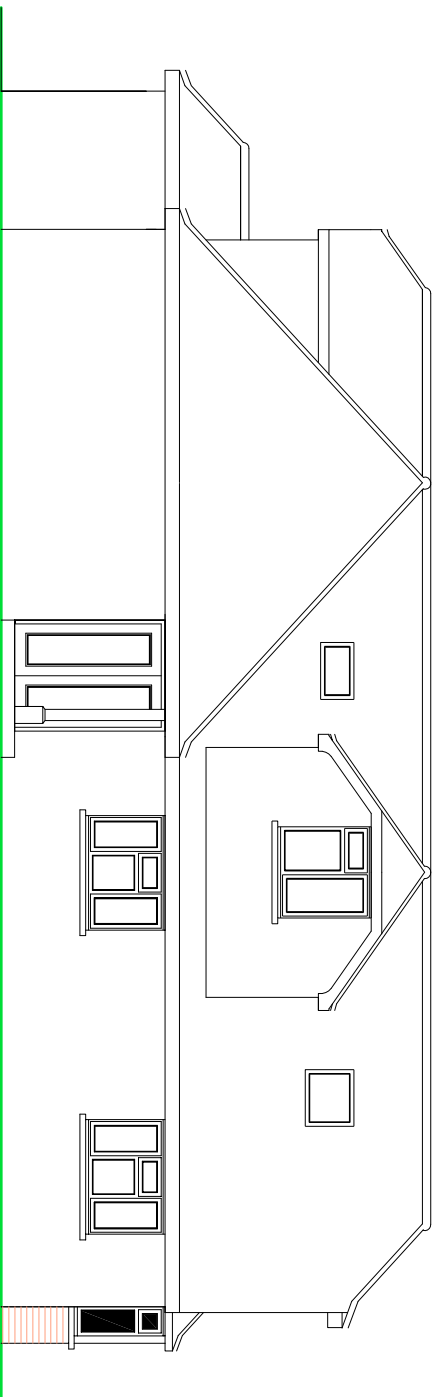

SIDE ELEVATION



FRONT ELEVATION

NOTES

ROOF - Pitched lead roof to bay window.

WALLS - Painted render finish to masonry cavity walls to match existing.

WINDOWS/DOORS - White framed PVC double glazed units to match existing.

PROPOSED ELEVATIONS

	SCALE	METRES
0		
2		
4		
6		
8		
10		

SUSSEX BUILDING CONSULTANCY LIMITED 20 FISH LANE < ALDWICK, BOGNOR REGIS, WEST SUSSEX. SCALE - 1/100 REV - DATE - 11/11/2011		 LABC partner 3 NORTHGATE ROAD BOGNOR REGIS PO21 1LZ TEL- 01243 861379
--	--	---