


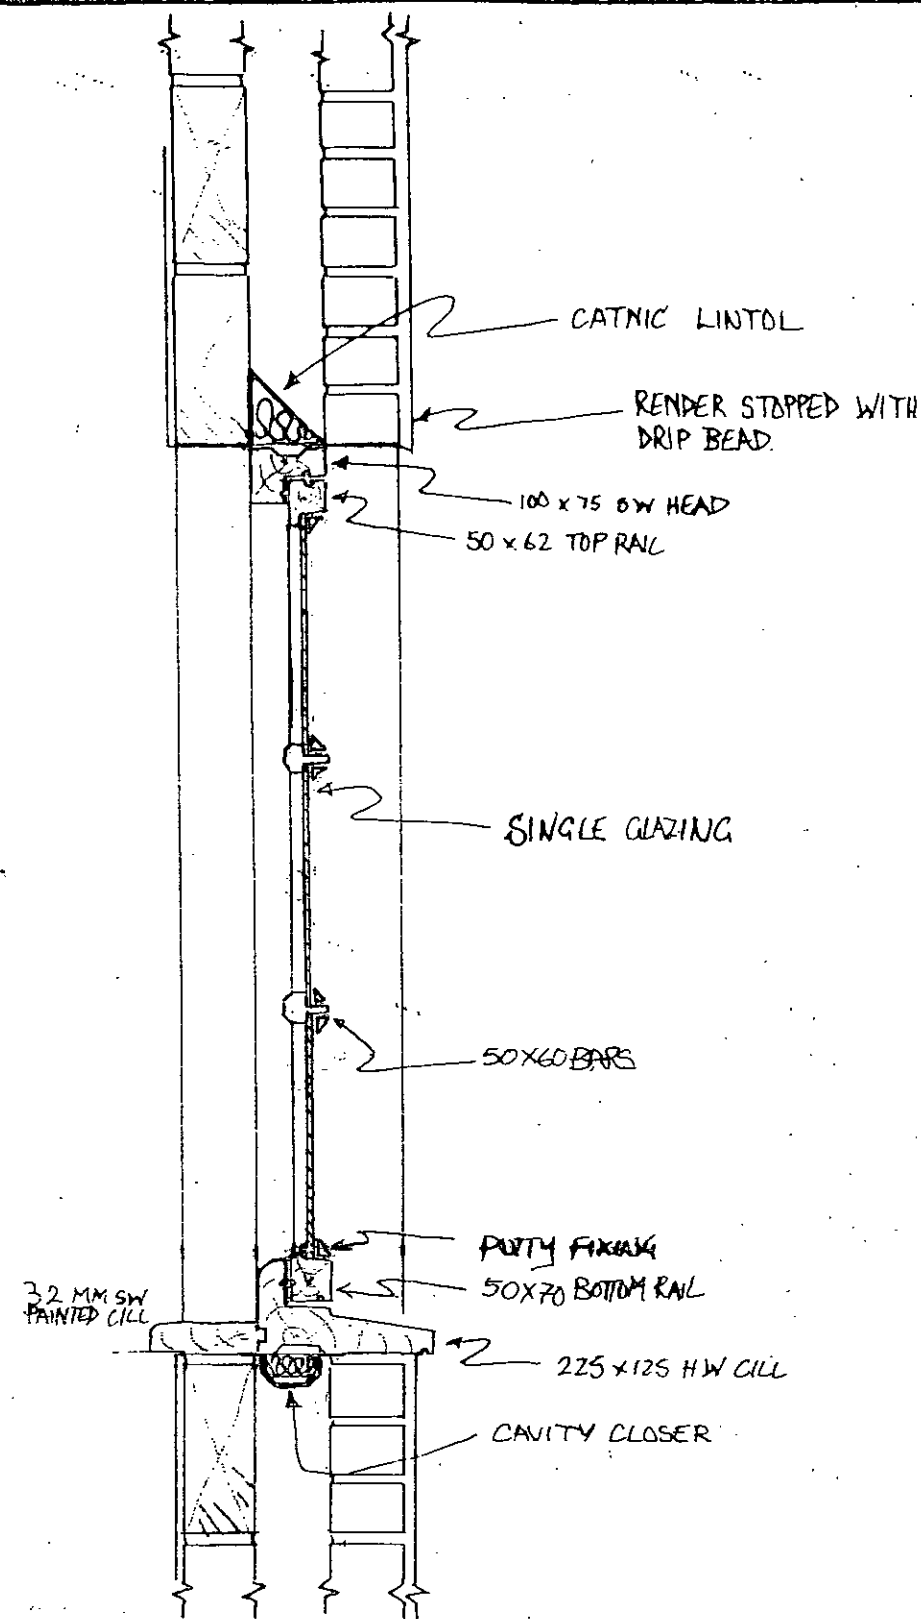


WINDOW SECTION

0 1 2 3 4 5 6 7 8 9 1M

1:10 SCALE (AT A3).



ENLARGED SOUTH WINDOW
• PROPOSED •

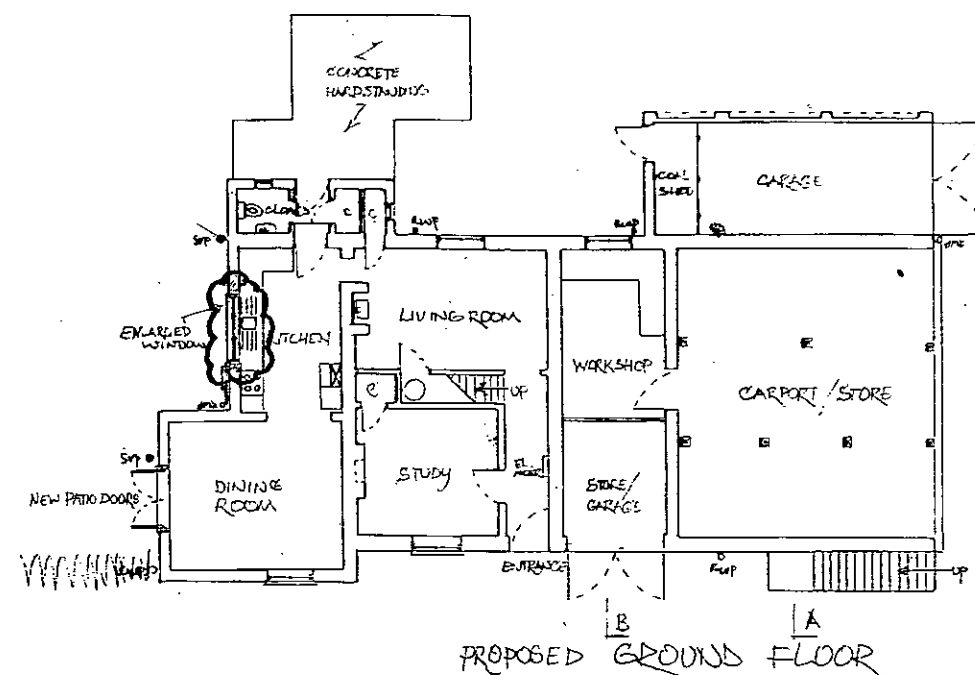

ALDWICK FARM BOGDOOR REGIS

R.872 **11**
A

RICHARD MEYNELL LTD
BIRDMAN PO20 7BA SEPT 2013