


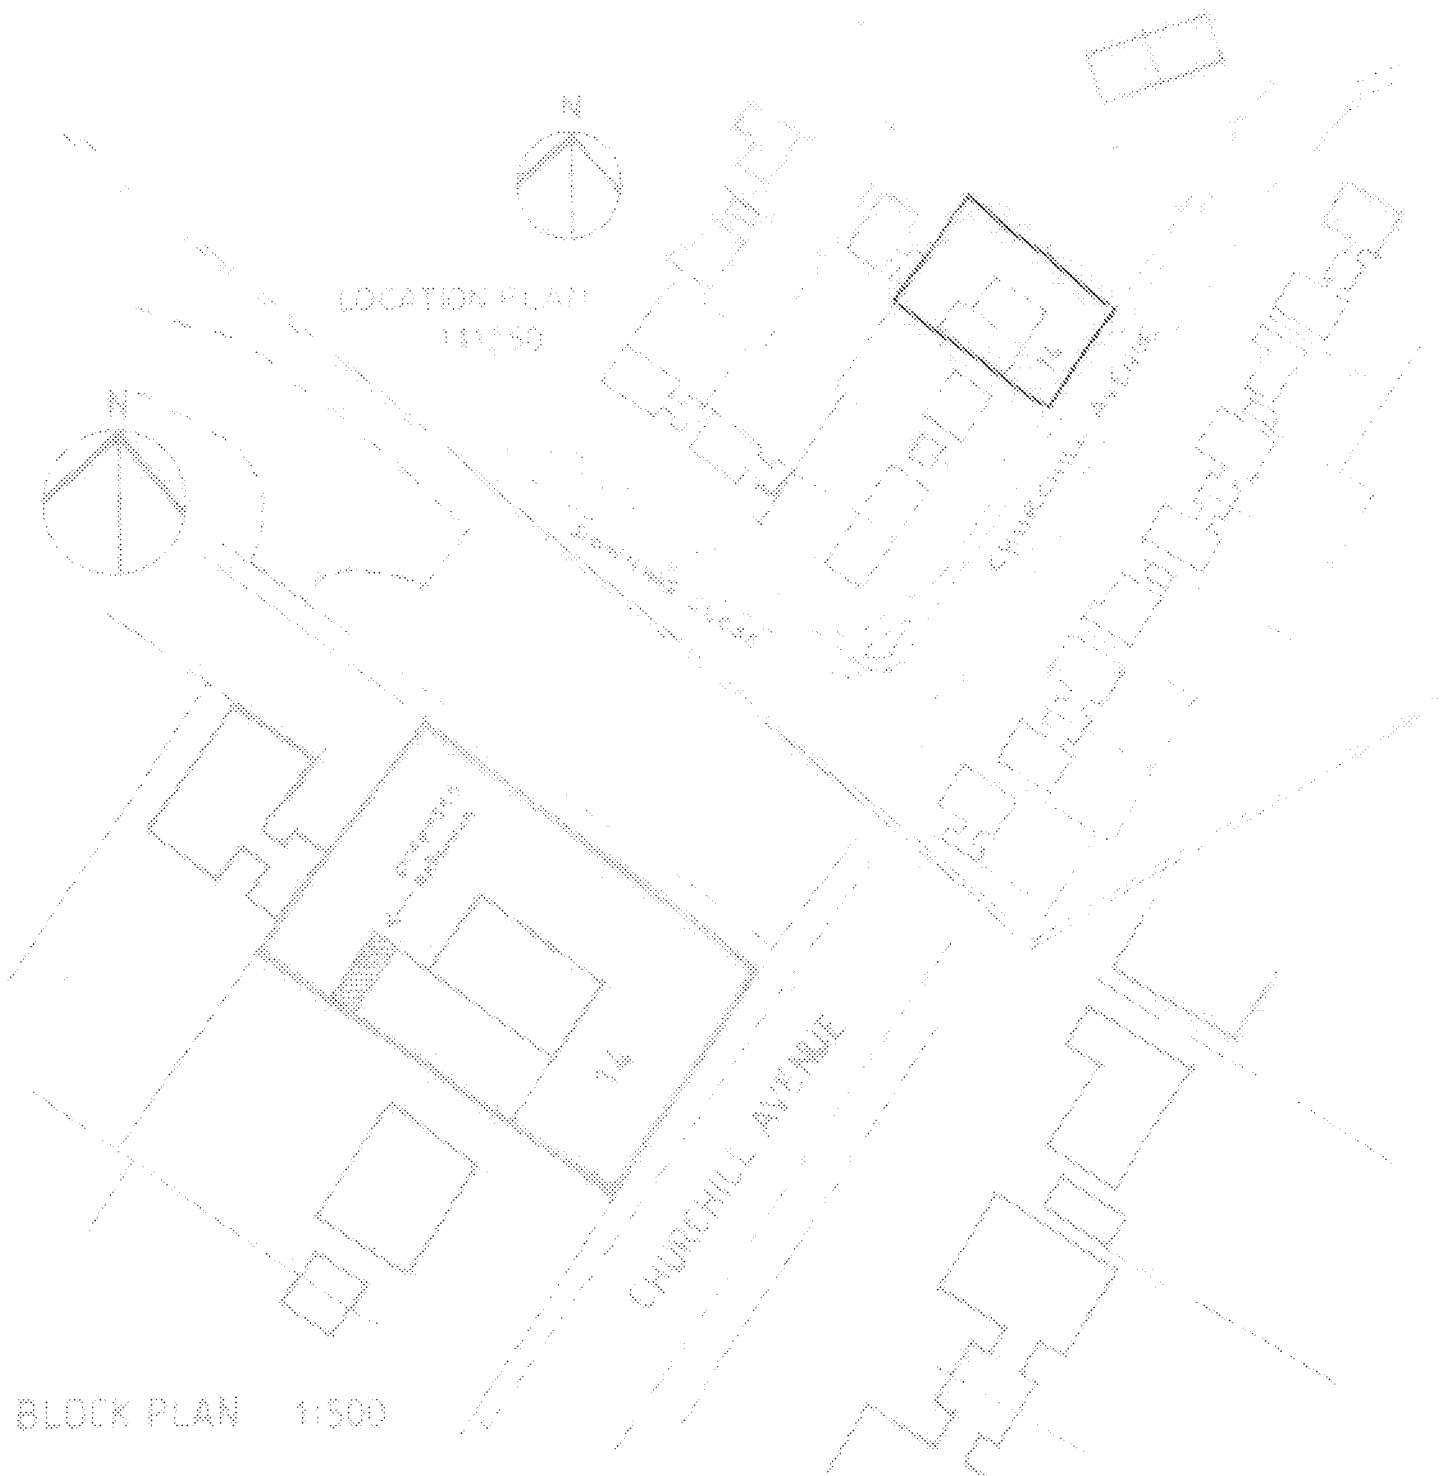

010001

FENCE

14 CHURCHILL AVE. WEST MEADS

ROGNOR RECL

SCALE

1:250 1:500 1:100

010001