



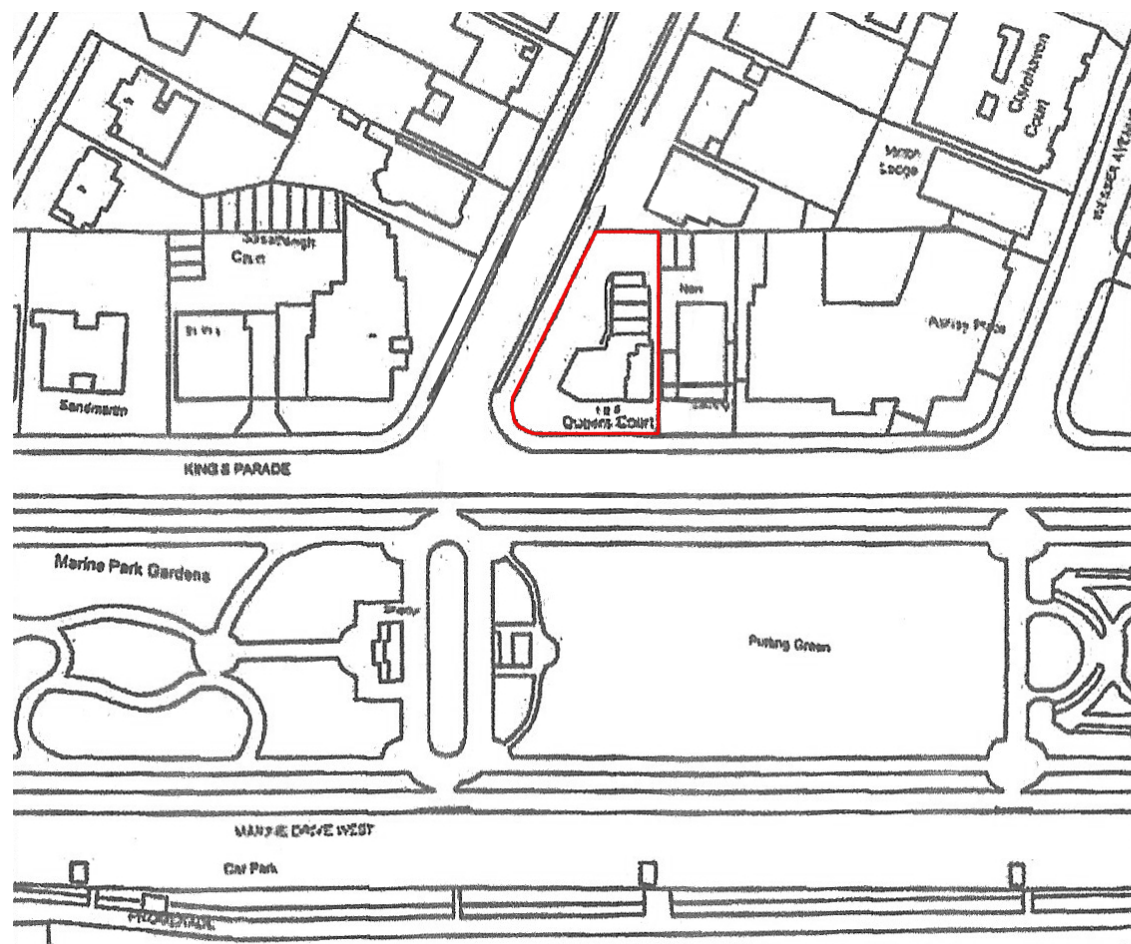


Location Plan 1:1250

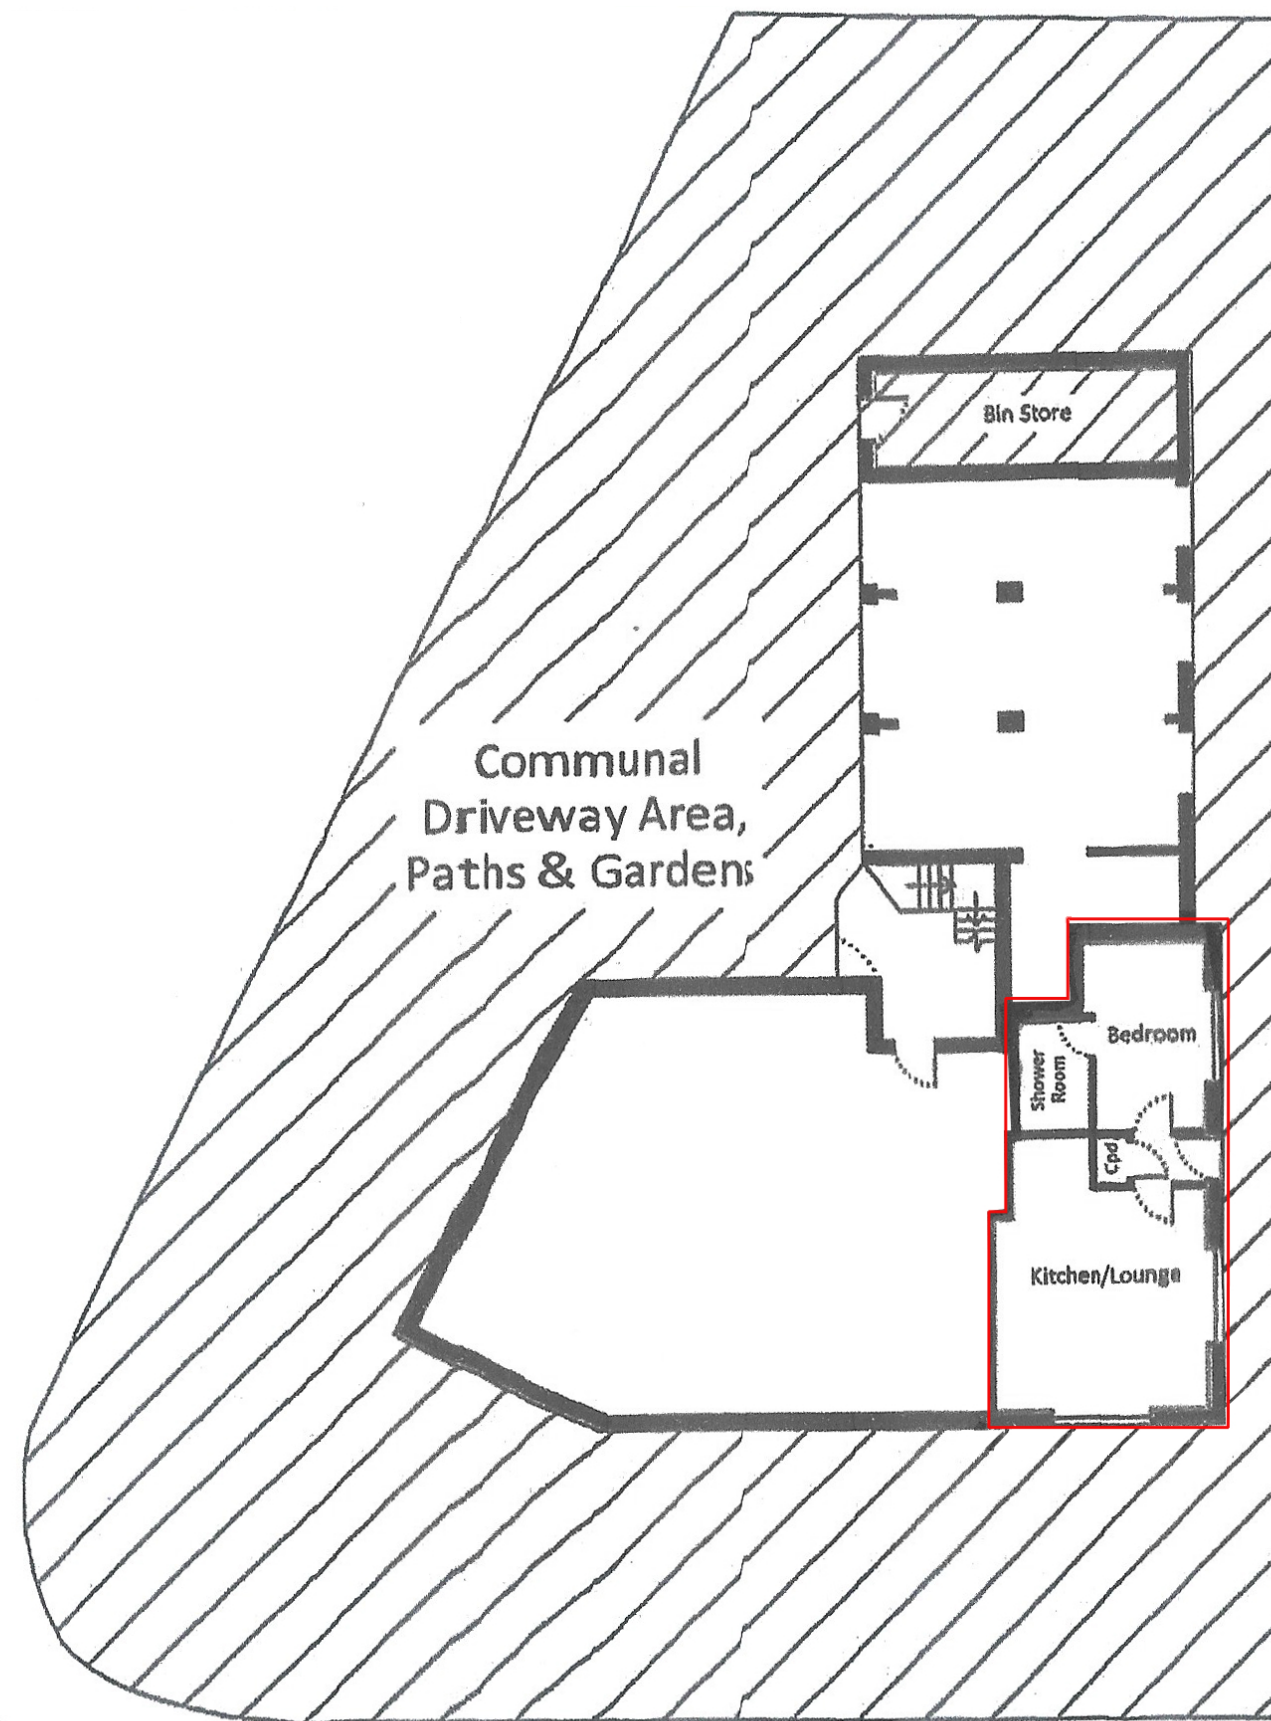

Block Plan 1:150

Dwg No. E-001
Drawing Title: Location and Block Plan
Address: Flat 4, Queens Court, Kings Parade, Aldwick, PO21 2QR
Client: Jaime relf
Scale: Stated@A3
Stage: PLANNING
Drawn: PS

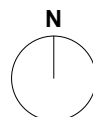

**
PENDING DECISION FROM LA

