

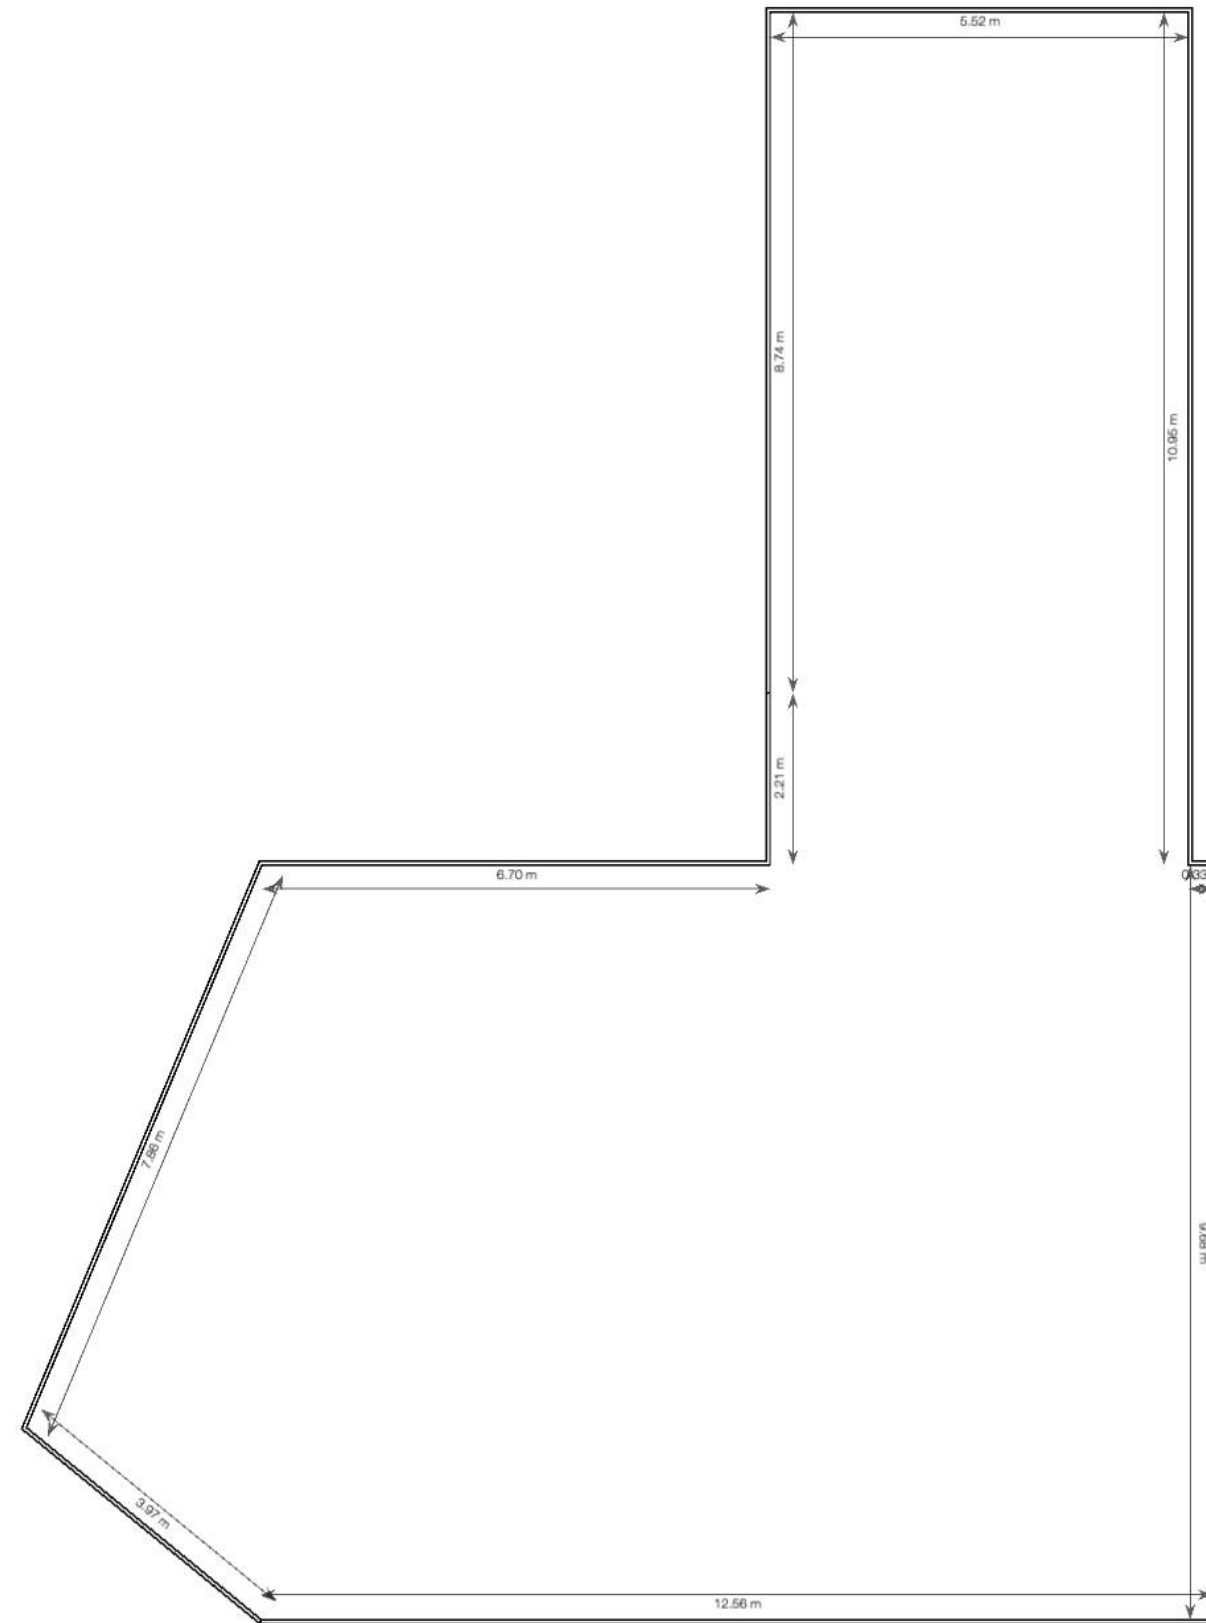


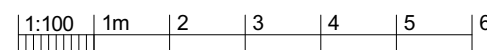

1 Existing Building Footprint
Scale: 1:100

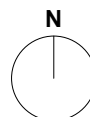

**

PENDING DECISION FROM LA

Dwg No. E-003
Drawing Title: Existing Building Footprint
Address: Flat 4, Queens Court, Kings Parade, Aldwick, PO21 2QR
Client: Jaime relf
Scale: 1:100@A3
Stage: PLANNING
Drawn: PS

