




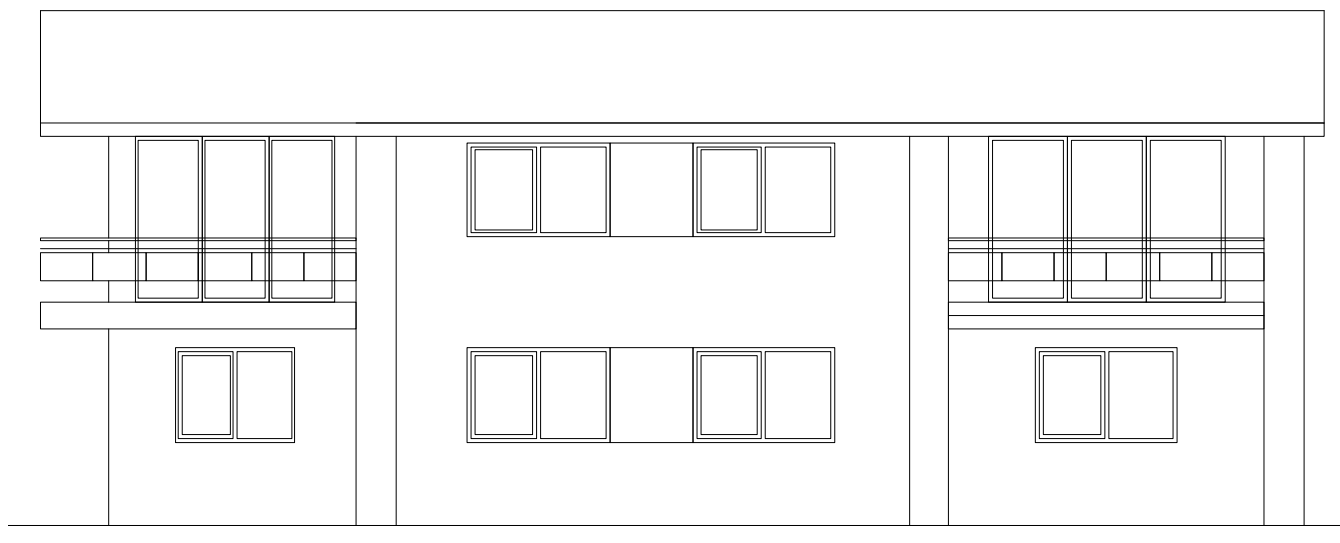


1 **Existing South Facing Elevation**
Scale: 1:100

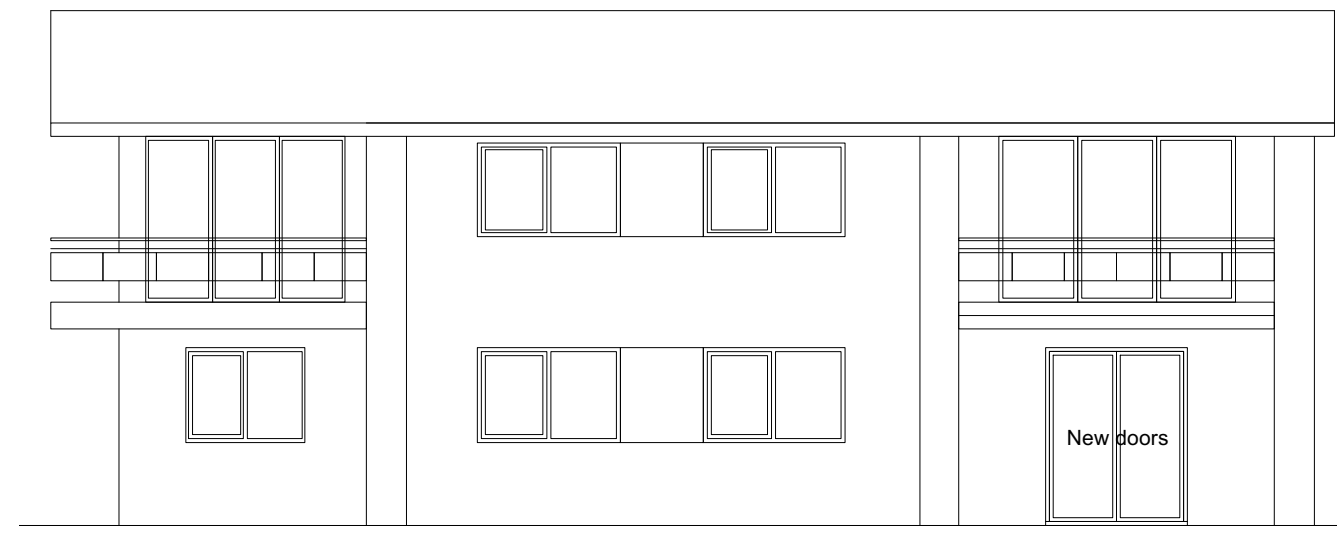

2 **Proposed South Facing Elevation**
Scale: 1:100

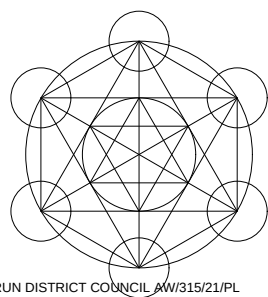

Dwg No. E-004
Drawing Title: Existing and Proposed Elevations
Address: Flat 4, Queens Court, Kings Parade, Aldwick, PO21 2QR
Client: Jaime relf
Scale: 1:100@A3
Stage: PLANNING
Drawn: PS

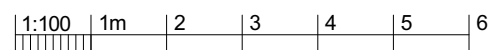

**

PENDING DECISION FROM LA

