


9 KINGSWAY

REF 1

NOT TO SCALE

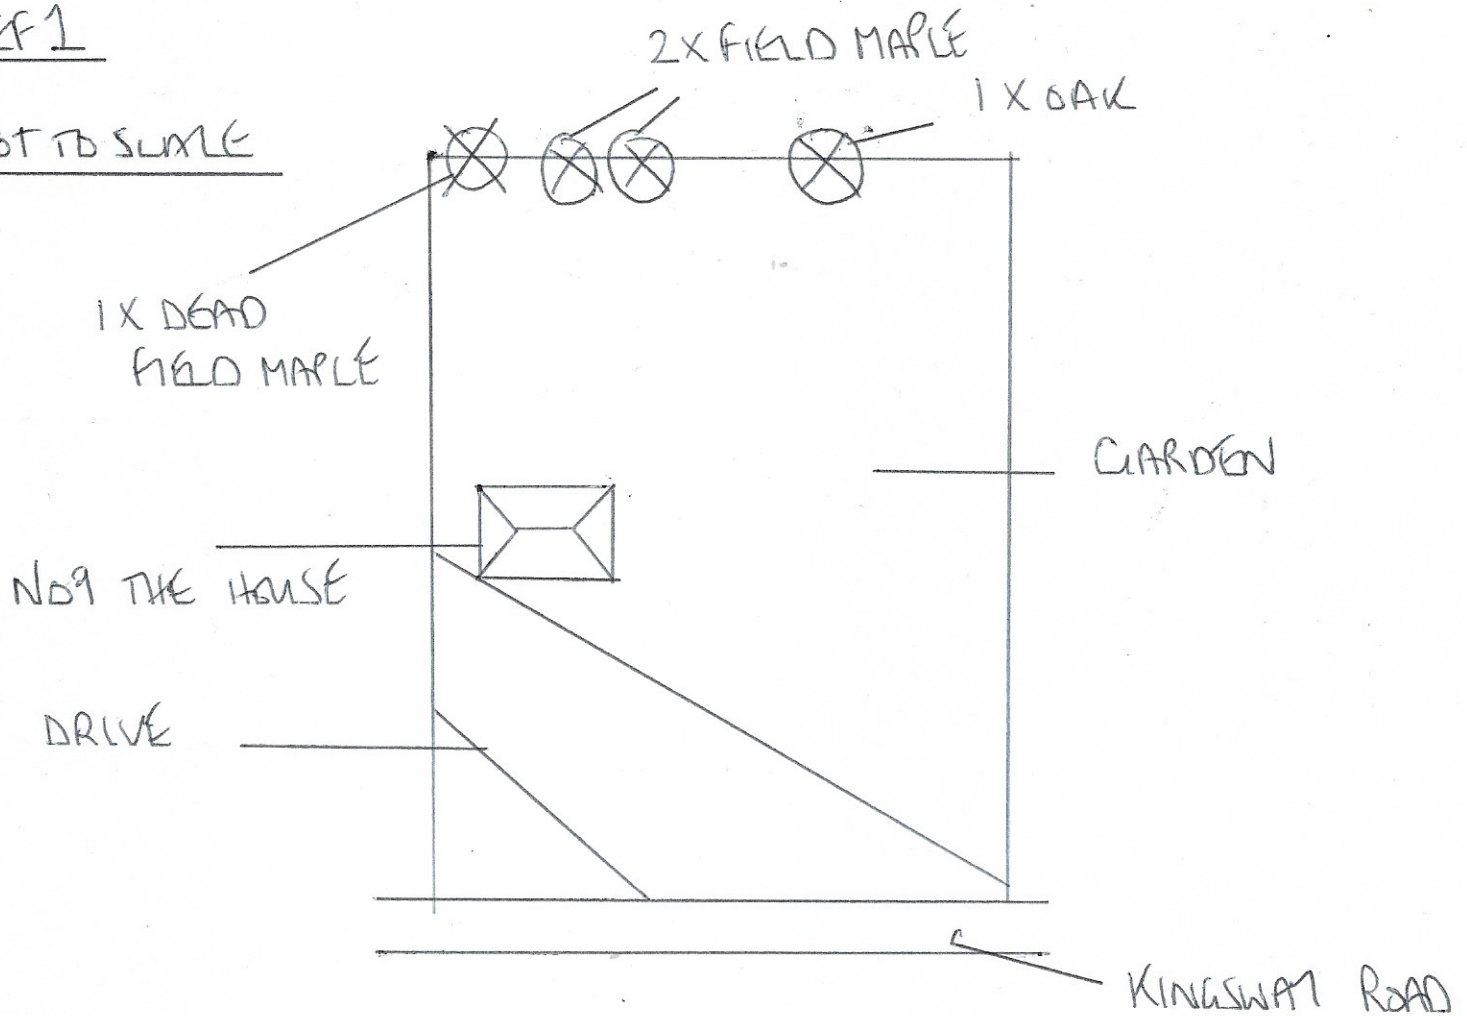

1. FELL & REMOVE 2 X FIELD MAPLE TREES
2. FELL & REMOVE 1 X OAK TREE

[ALL TREES ARE DEFECTIVE IN STREAM AT BACK OF GARDEN].