



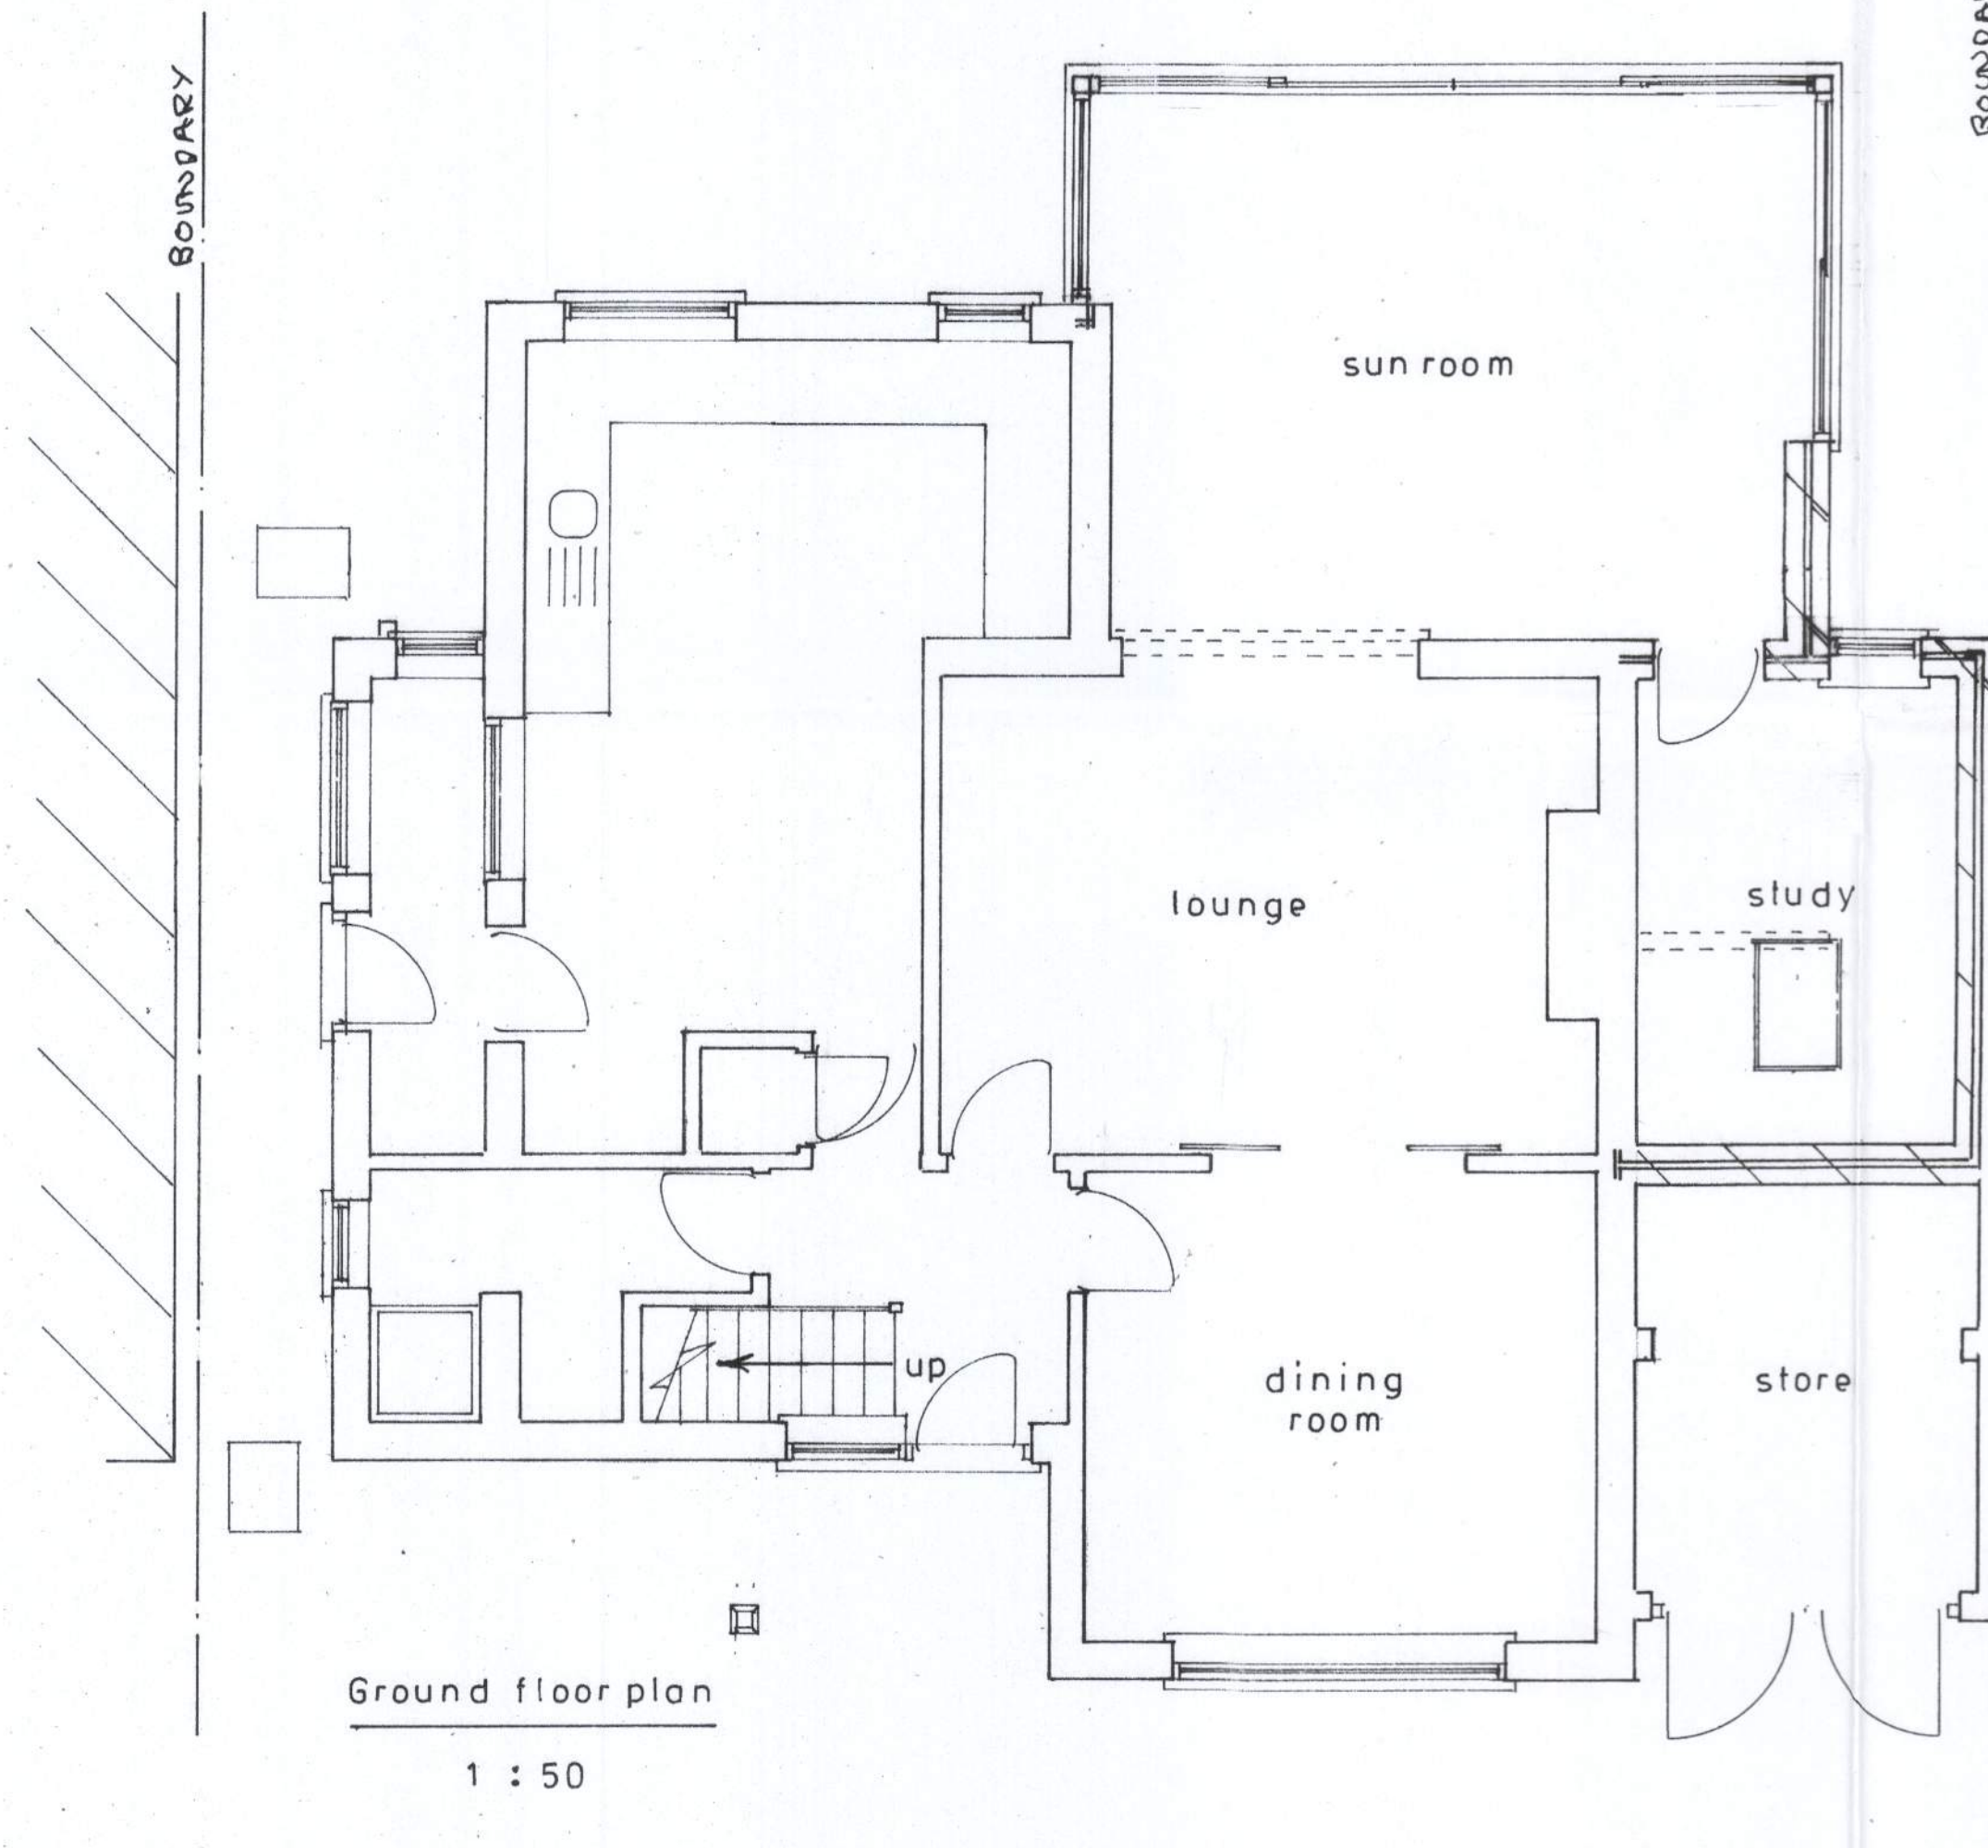

4000

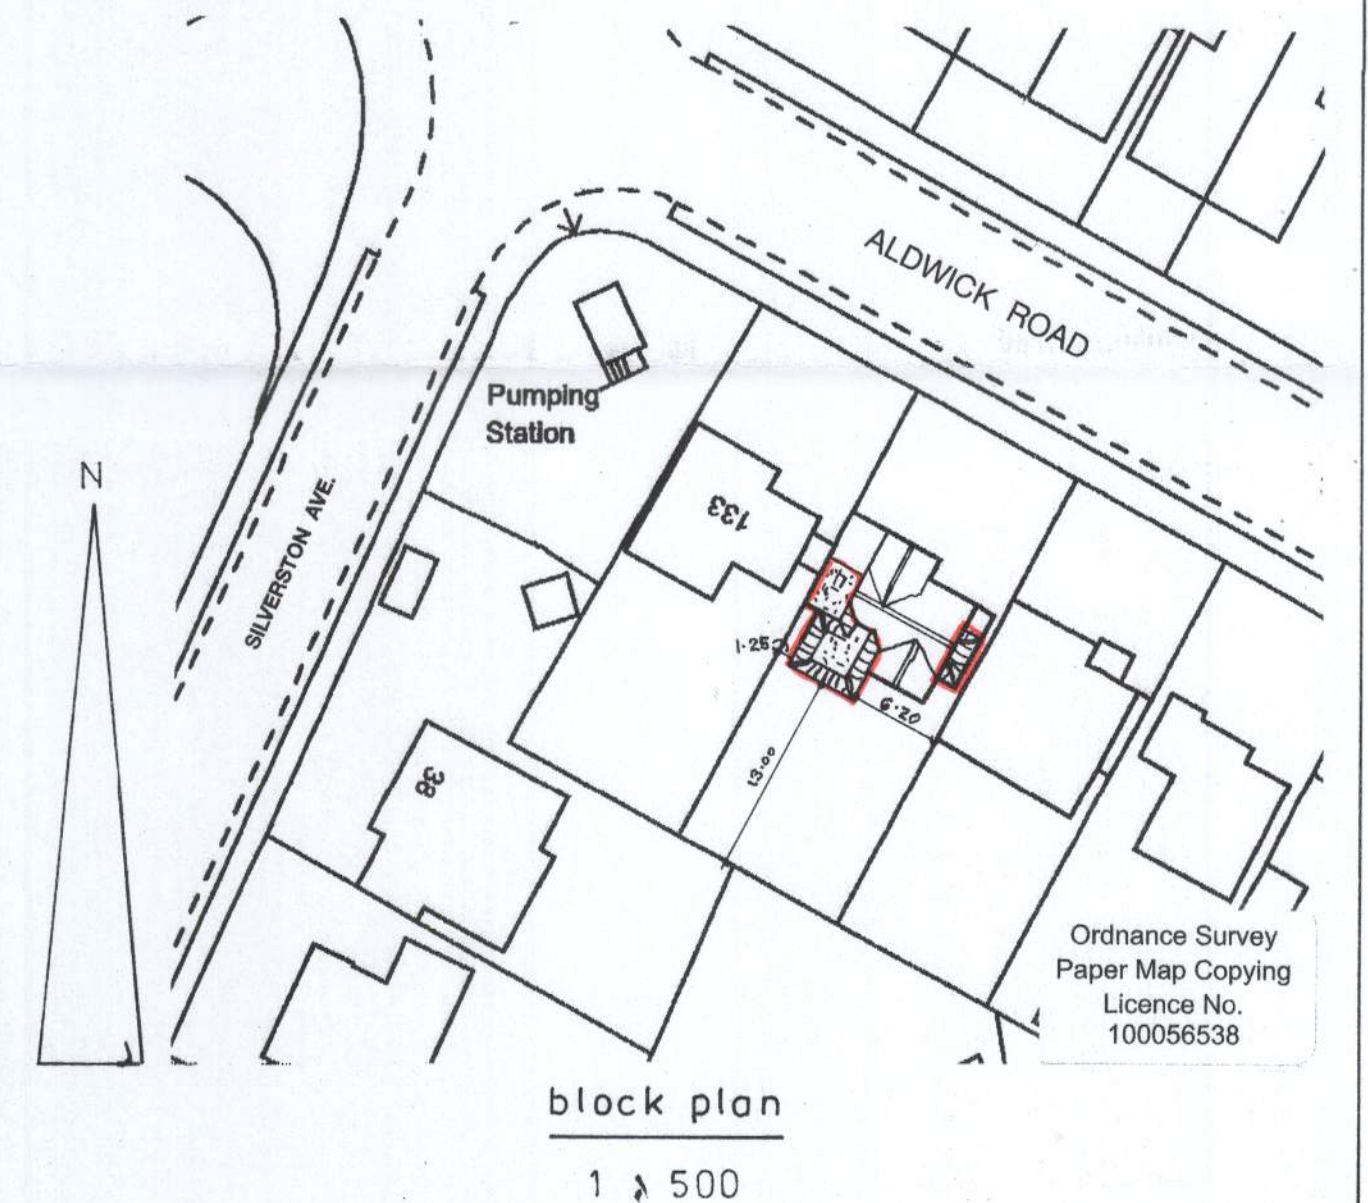

sheet 1 of 3

Proposed

PROPOSED TWO STOREY AND 1ST FLOOR EXTENSIONS AND PART CONVERSION OF GARAGE
AT 131, ALDWICK ROAD, ALDWICK FOR MR. & MRS. B. OLDER

Bryan Butcher
Rainbow Cottage
Nyetimber Lane
Bognor Regis PO21 3JX
01243 266871
07973 233442
bryan.butcher@btinternet.com
www.bryanbutcher.com