


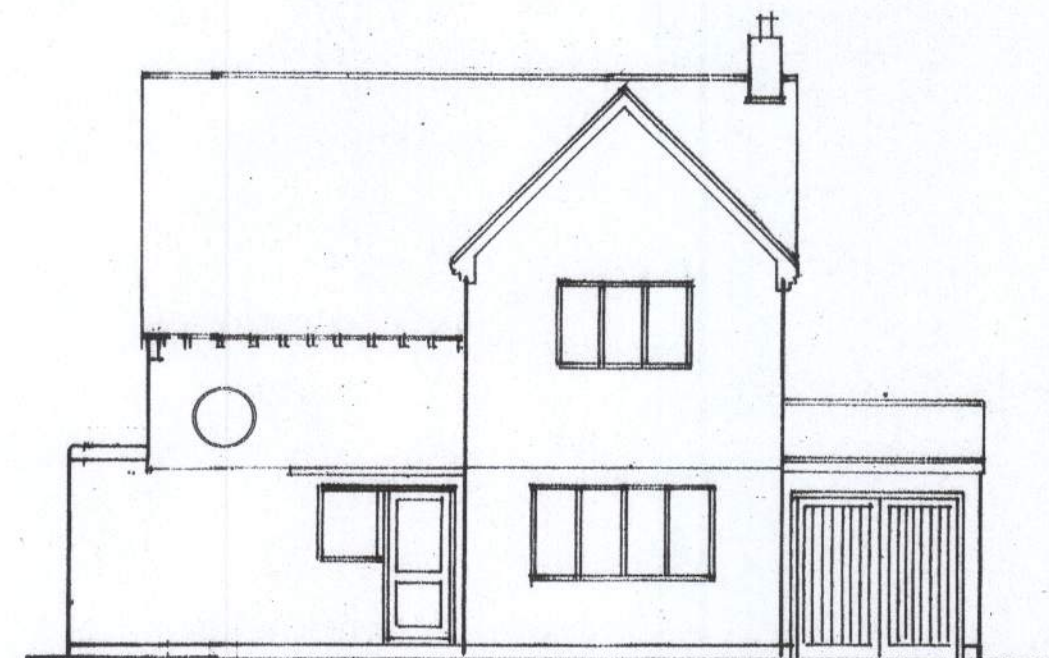


west




east




north
1 : 100

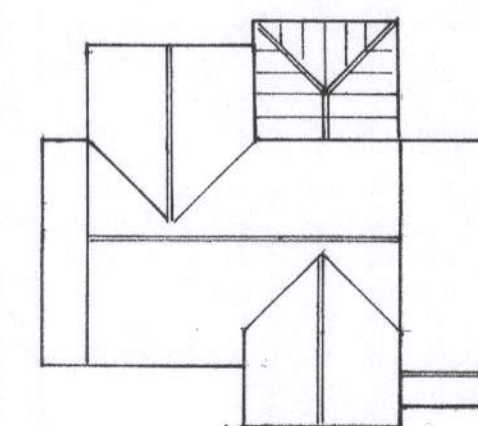

roof plan
1 : 200

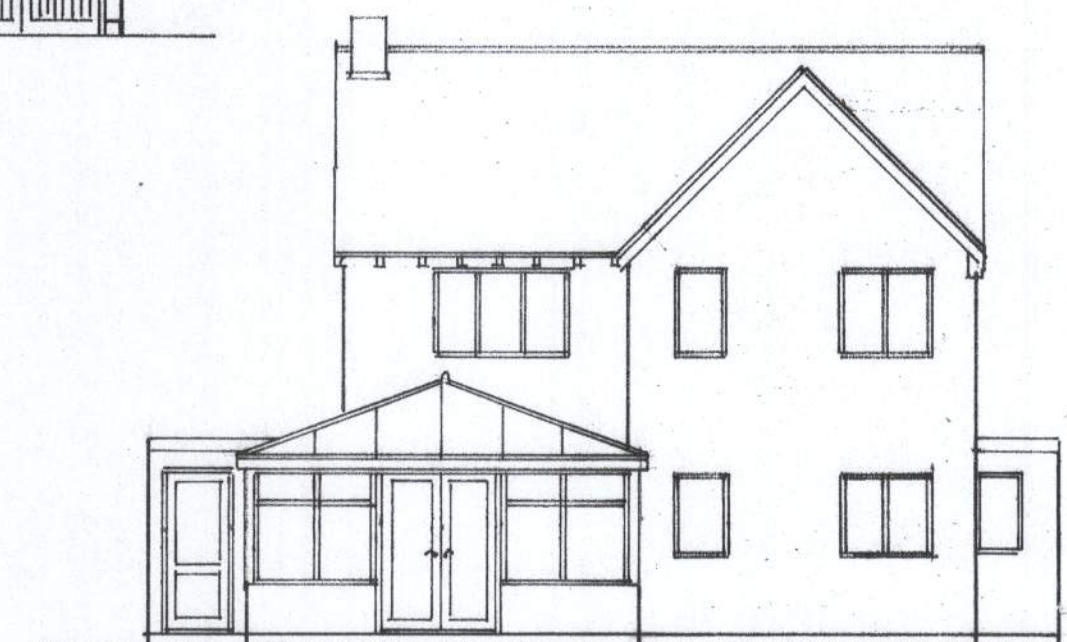


south

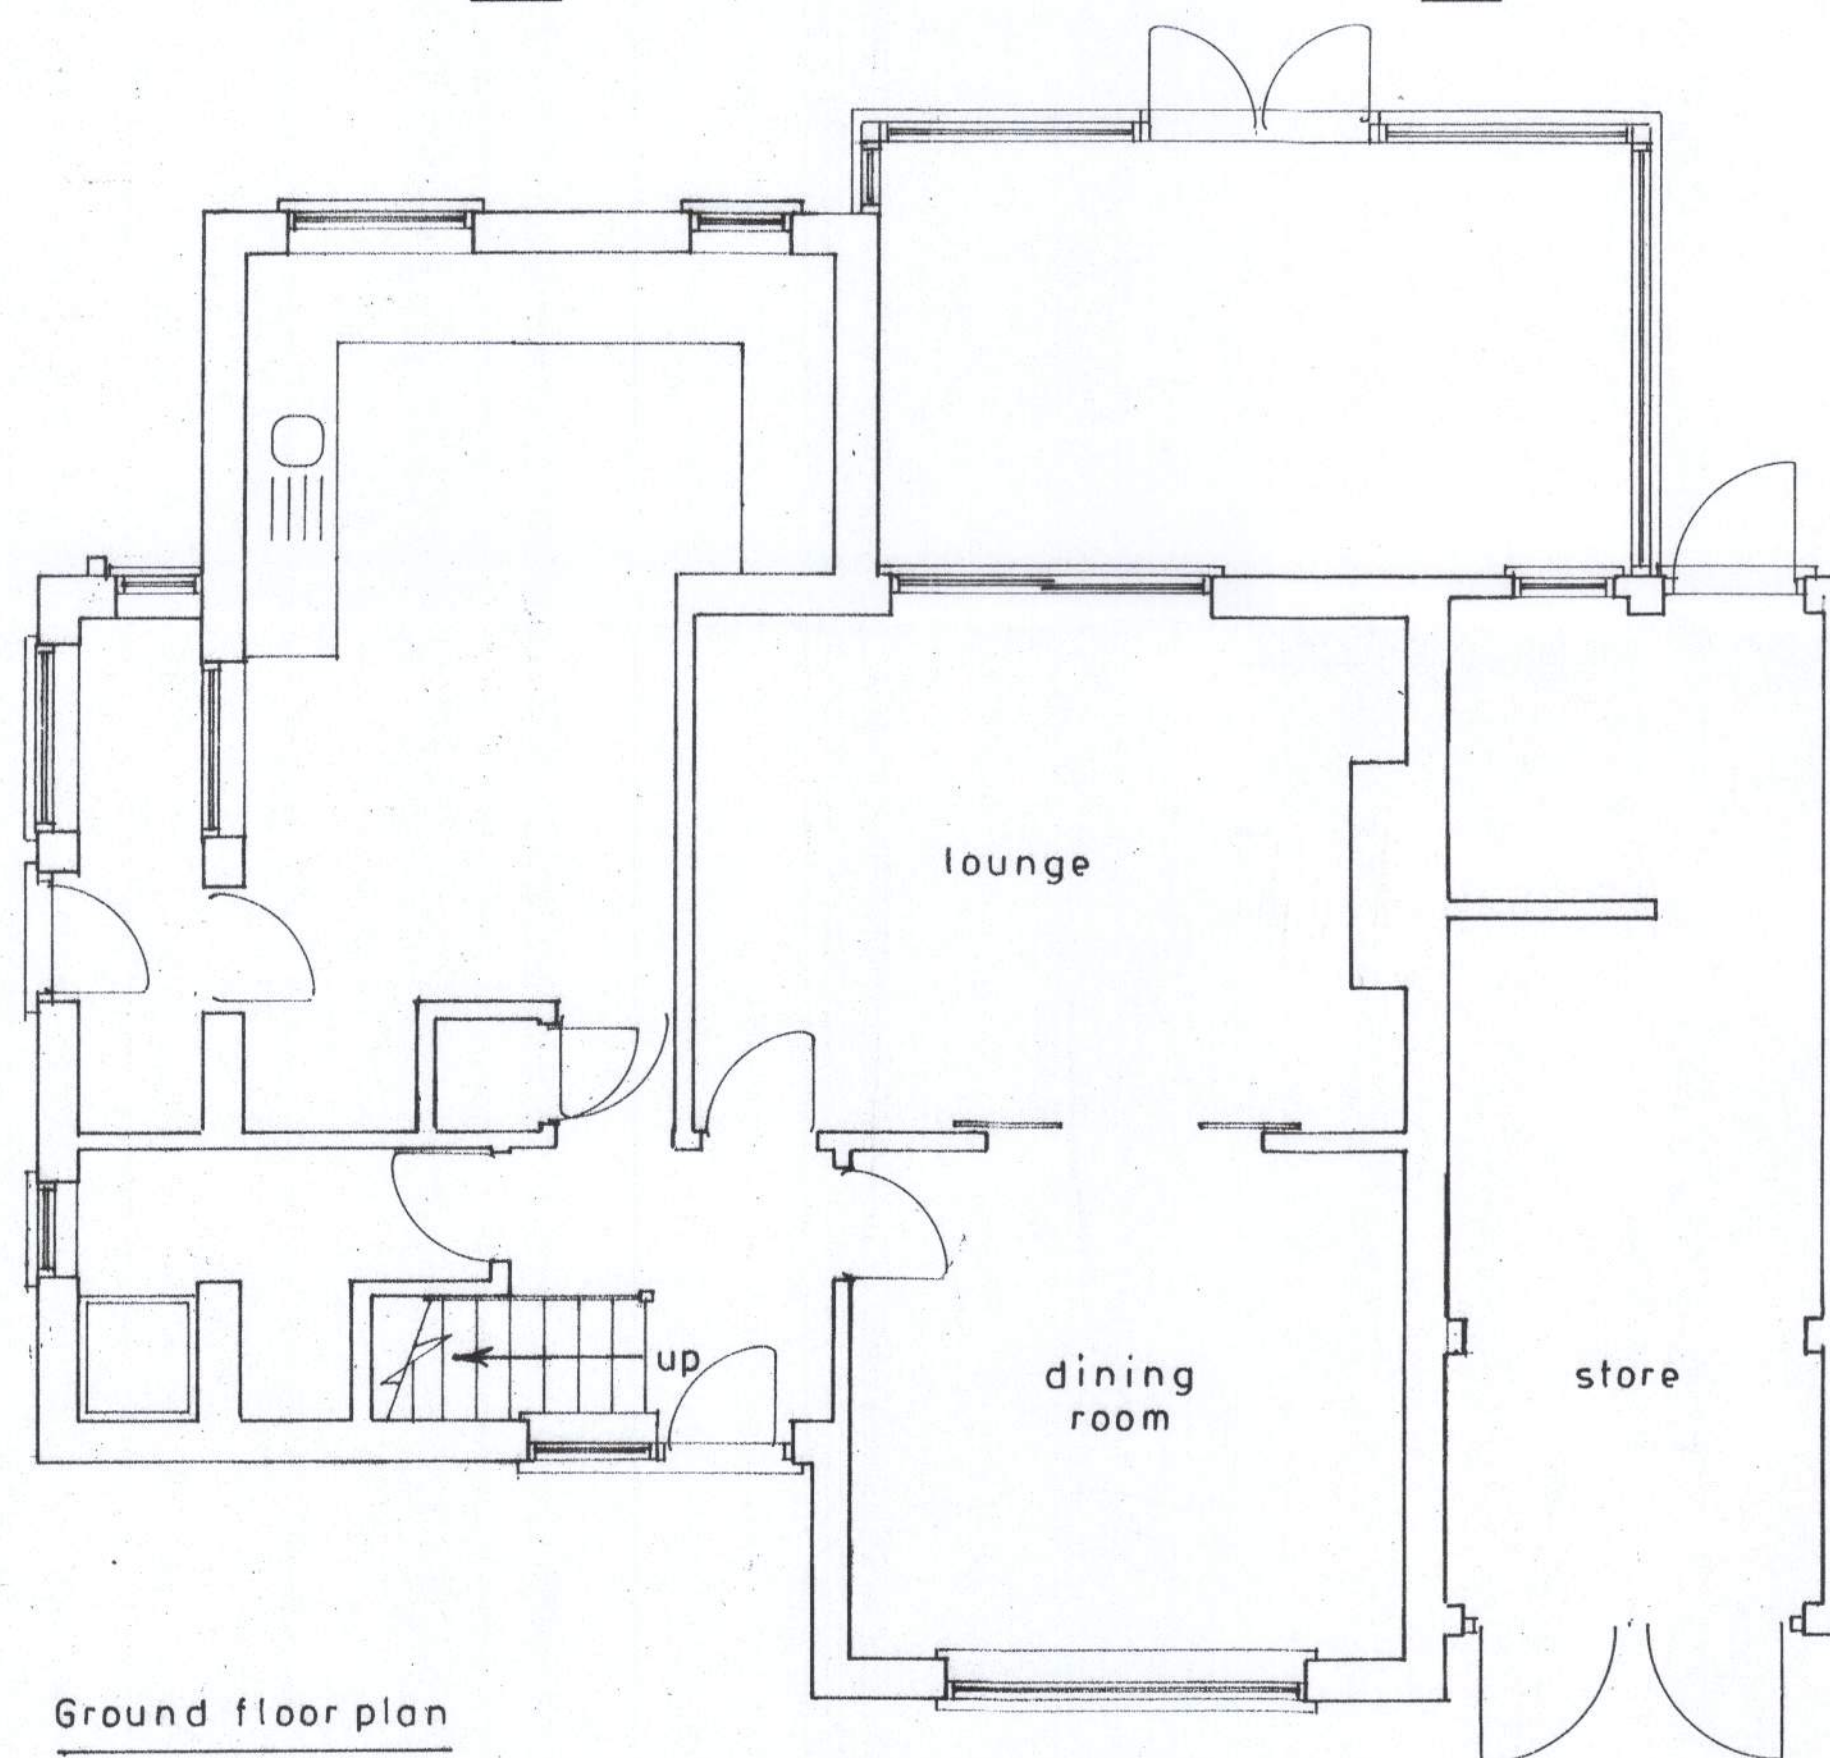

Ground floor plan

1 : 50

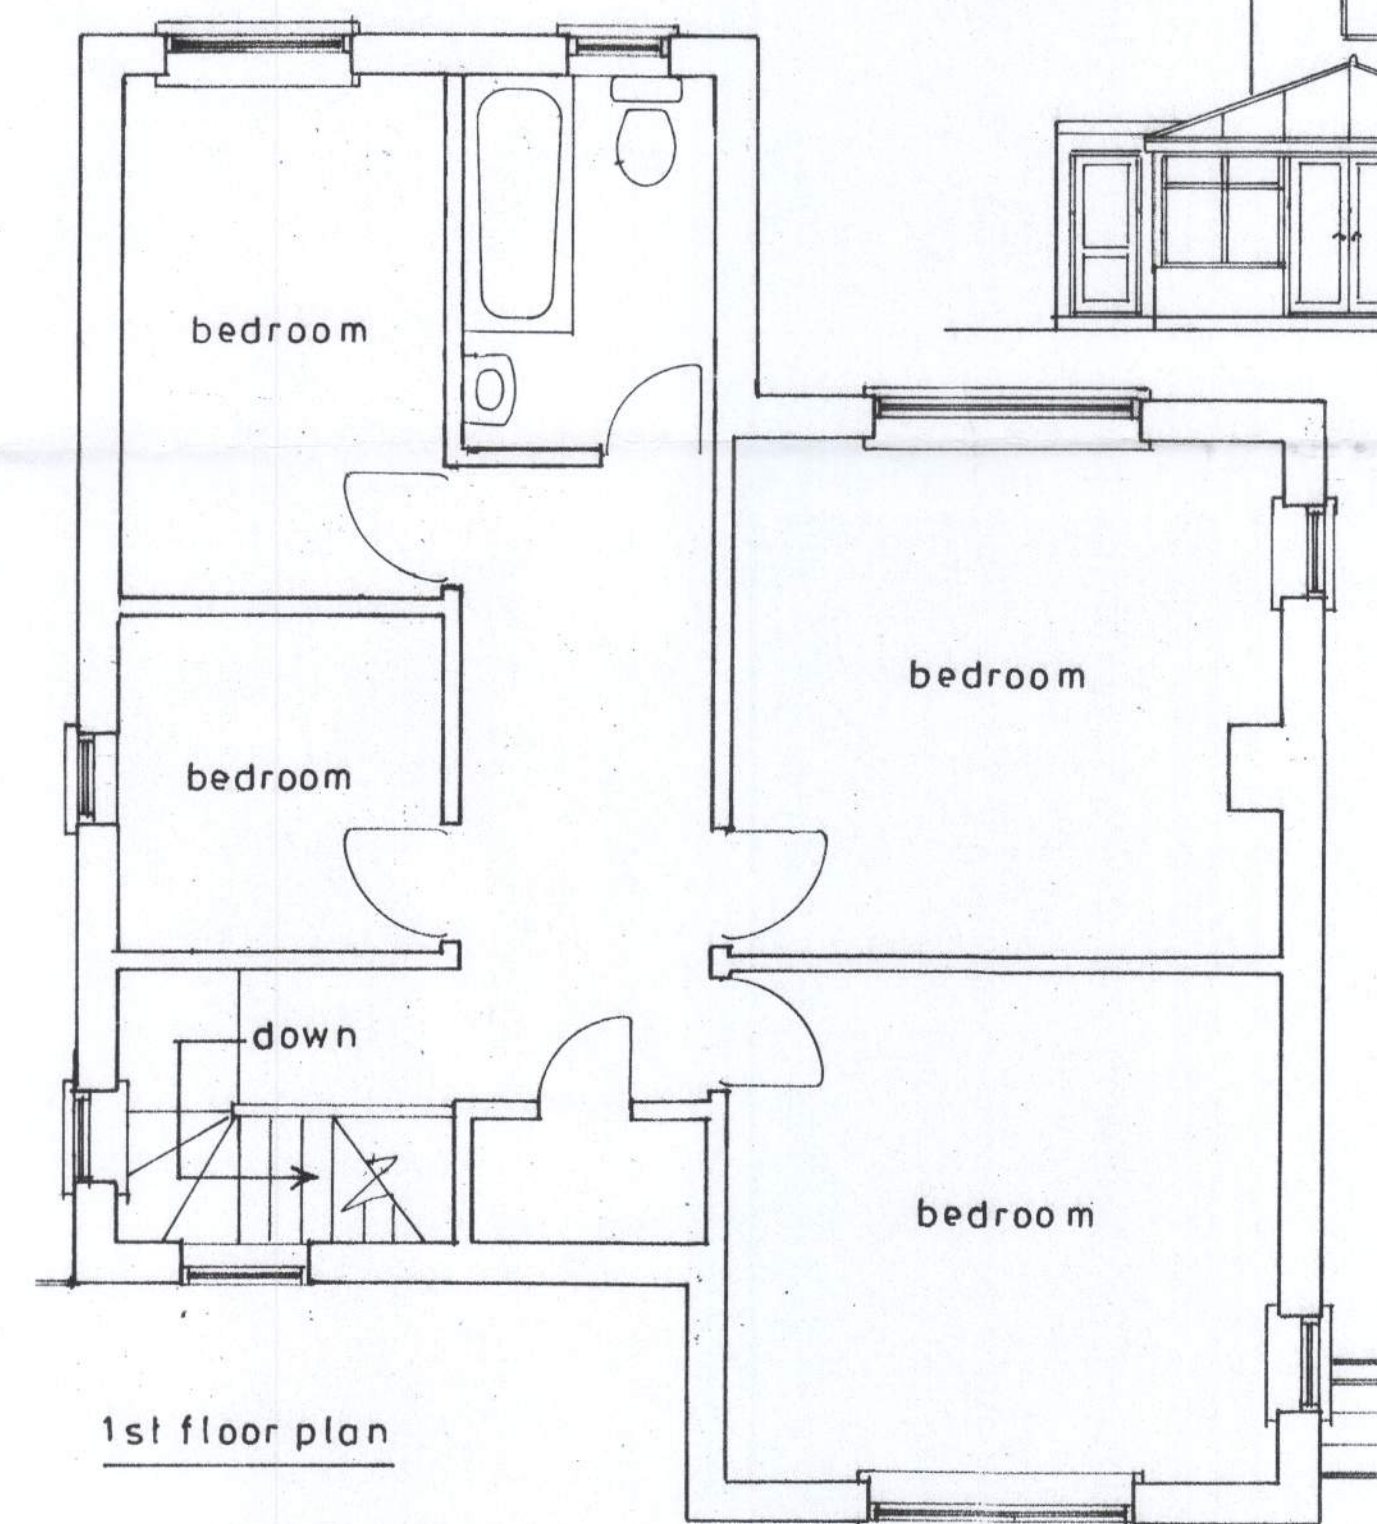

1st floor plan

sheet 3 of 3

Existing

PROPOSED TWO STOREY AND 1ST FLOOR EXTENSIONS AND PART CONVERSION OF GARAGE
AT 131, ALDWICK ROAD, ALDWICK FOR MR. & MRS. B. OLDER

Bryan Butcher
Rainbow Cottage
Nyetimber Lane
Bognor Regis PO21 3JX
01243 266871
07973 233442
bryan.butcher@btinternet.com
www.bryanbutcher.com