


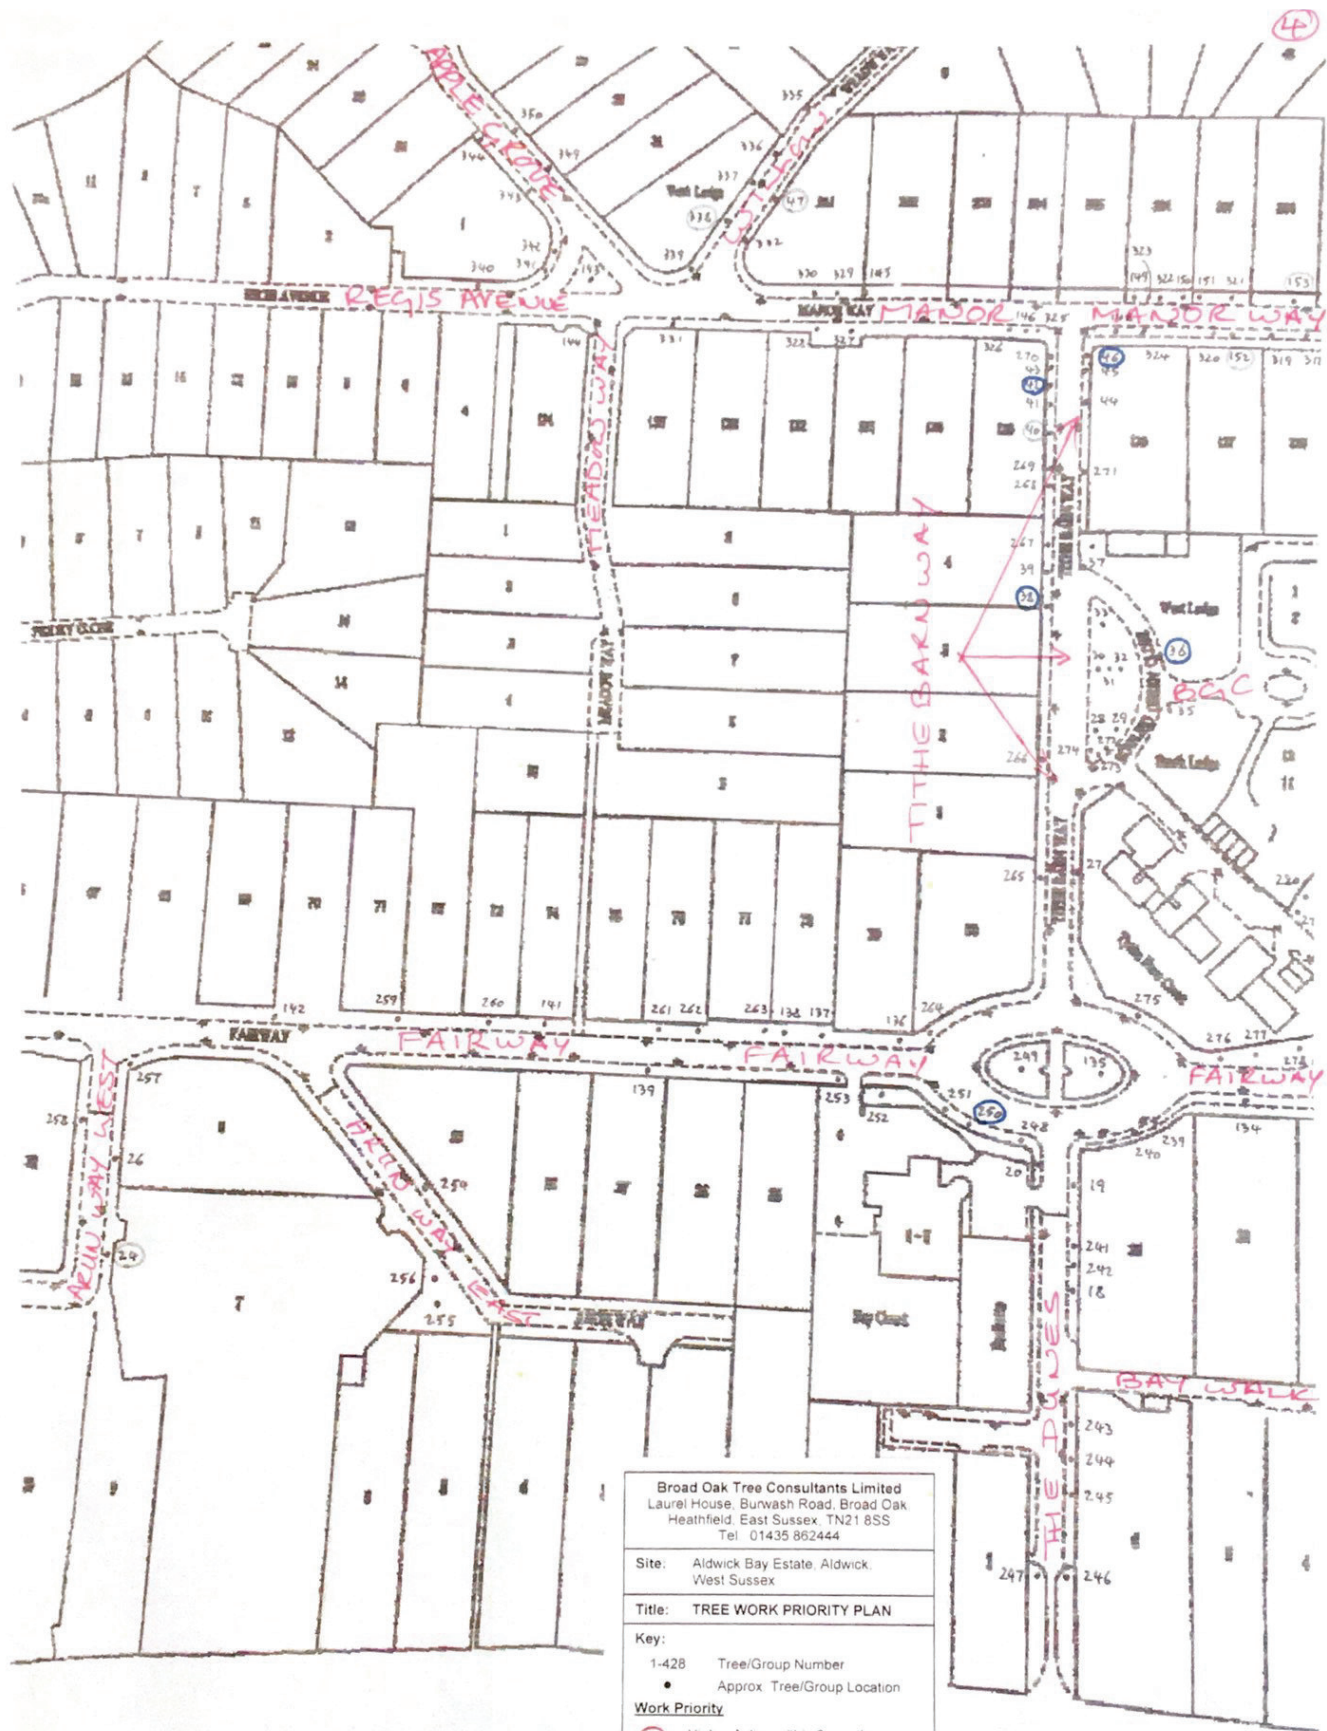

Broad Oak Tree Consultants Limited Laurel House, Burwash Road, Broad Oak, Heathfield, East Sussex, TN21 8SS Tel: 01435 862444	
Site:	Aldwick Bay Estate, Aldwick, West Sussex
Title:	TREE WORK PRIORITY PLAN
Key:	
1-428	Tree/Group Number
•	Approx. Tree/Group Location
Work Priority	
○	High – Action within 3 months
○	Medium – Action within 3-12 months
○	Low – Action within 12-24 months
Scale: NTS Date: 21.08.20201	
DRAWING NO.: J36.06/03 (Sheet 4 of 6)	