


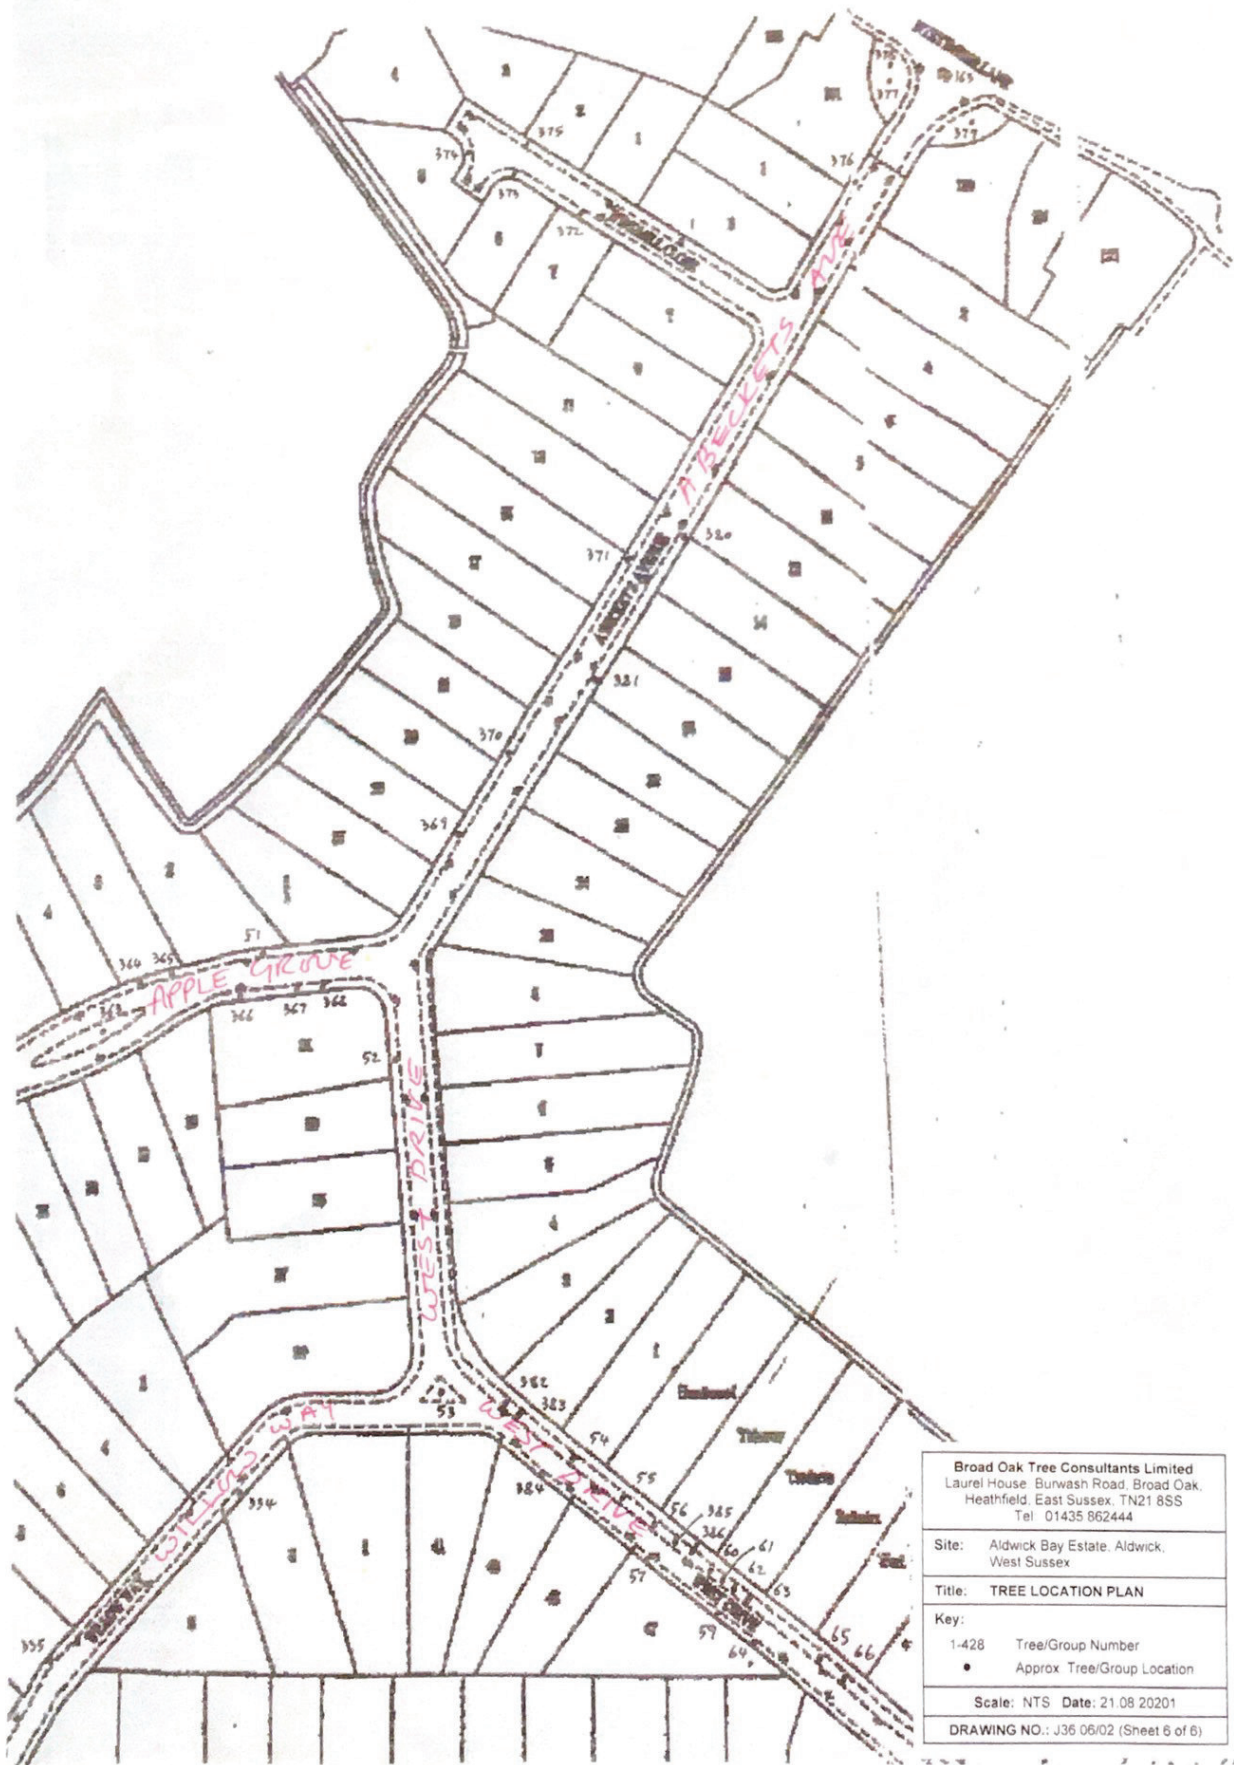

Broad Oak Tree Consultants Limited Laurel House, Burwash Road, Broad Oak, Heathfield, East Sussex, TN21 8SS Tel: 01435 862444	
Site:	Aldwick Bay Estate, Aldwick, West Sussex
Title:	TREE LOCATION PLAN
Key:	1-428 Tree/Group Number • Approx Tree/Group Location
Scale:	NTS Date: 21.08.2020
DRAWING NO.:	J36.06/02 (Sheet 6 of 6)