


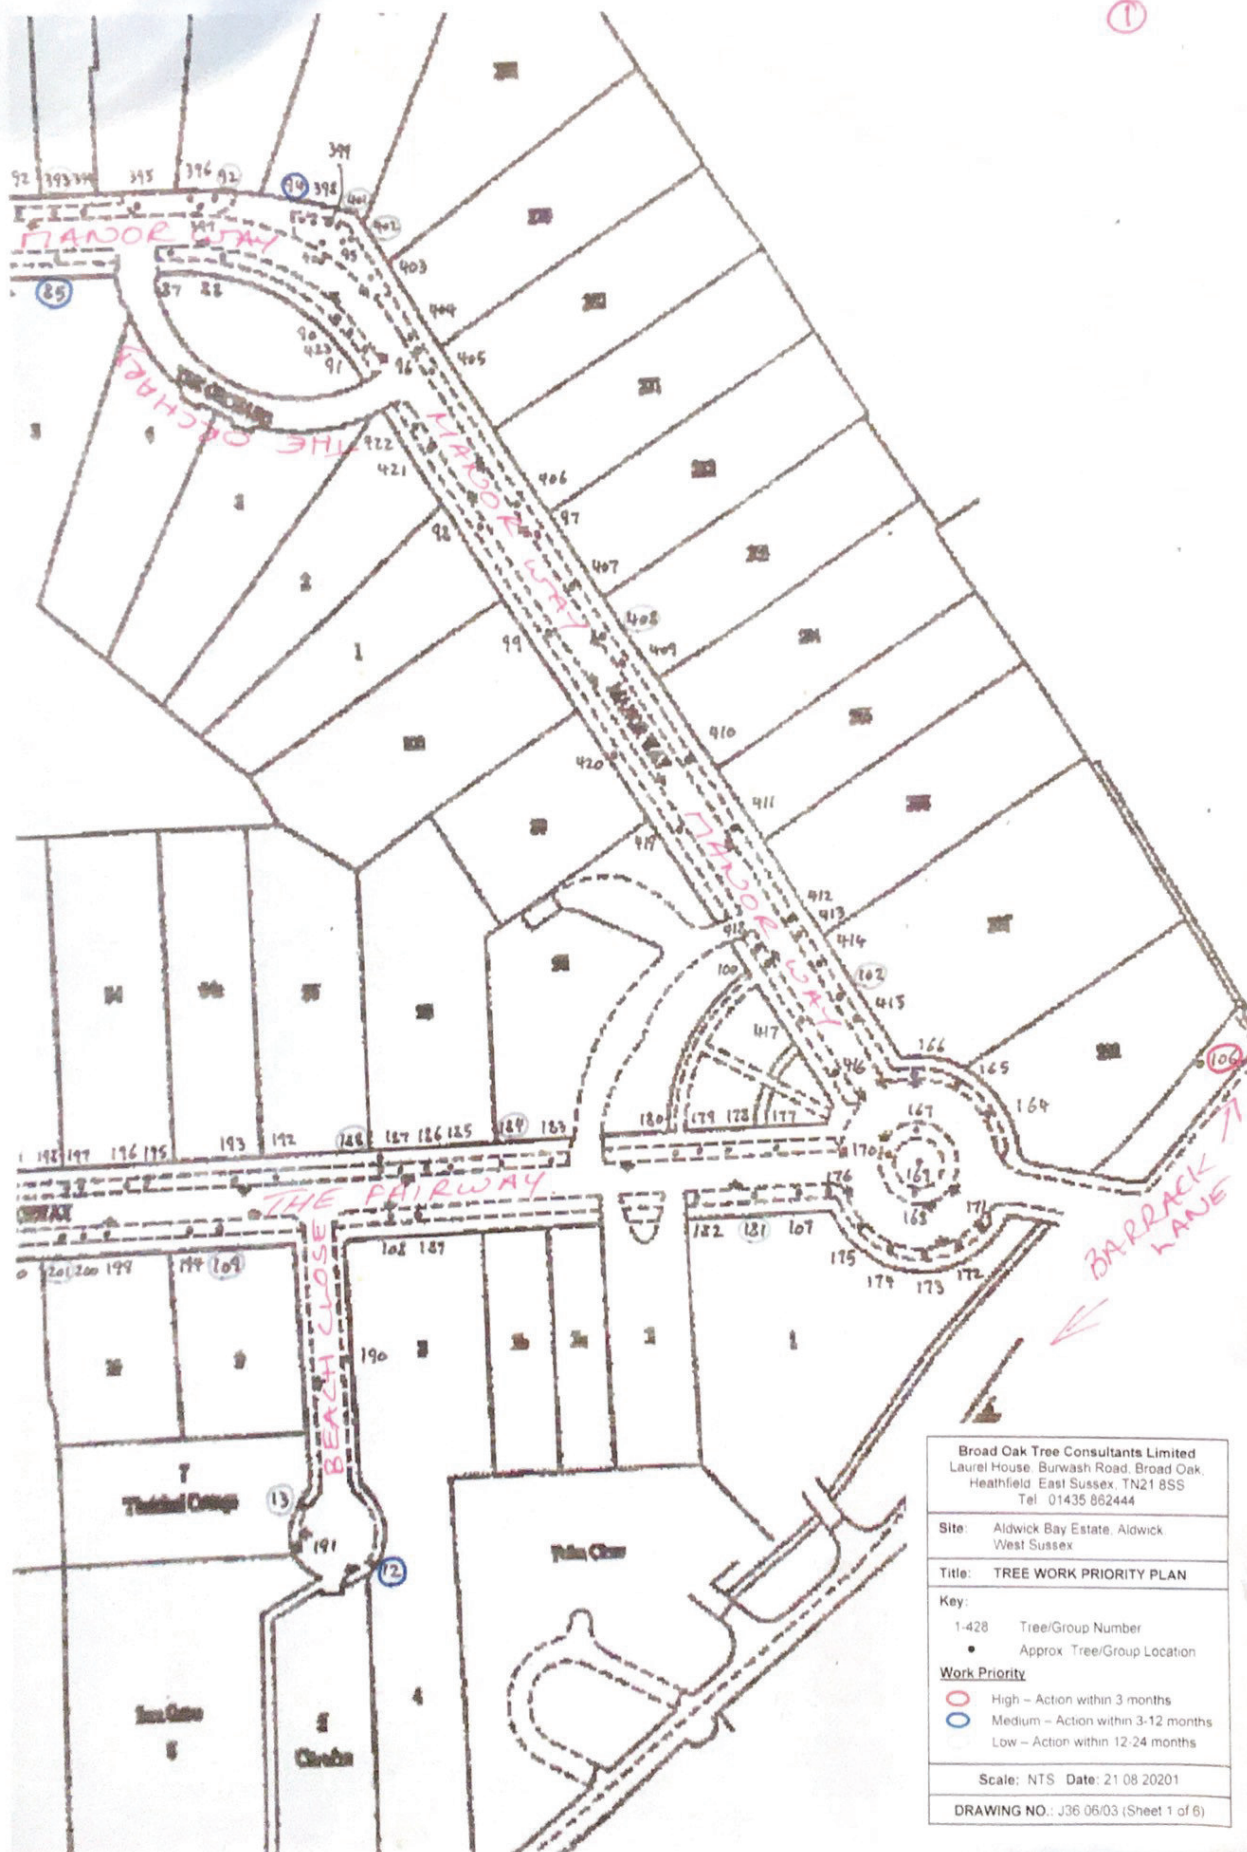

Broad Oak Tree Consultants Limited Laurel House, Burwash Road, Broad Oak, Heathfield, East Sussex, TN21 8SS Tel: 01435 862444	
Site:	Aldwick Bay Estate, Aldwick, West Sussex
Title:	TREE WORK PRIORITY PLAN
Key:	1-428 Tree/Group Number • Approx. Tree/Group Location
Work Priority	(Red Circle) High - Action within 3 months (Blue Circle) Medium - Action within 3-12 months (White Circle) Low - Action within 12-24 months
Scale:	NTS
Date:	21.08.2020
DRAWING NO.:	J36 06/03 (Sheet 1 of 6)