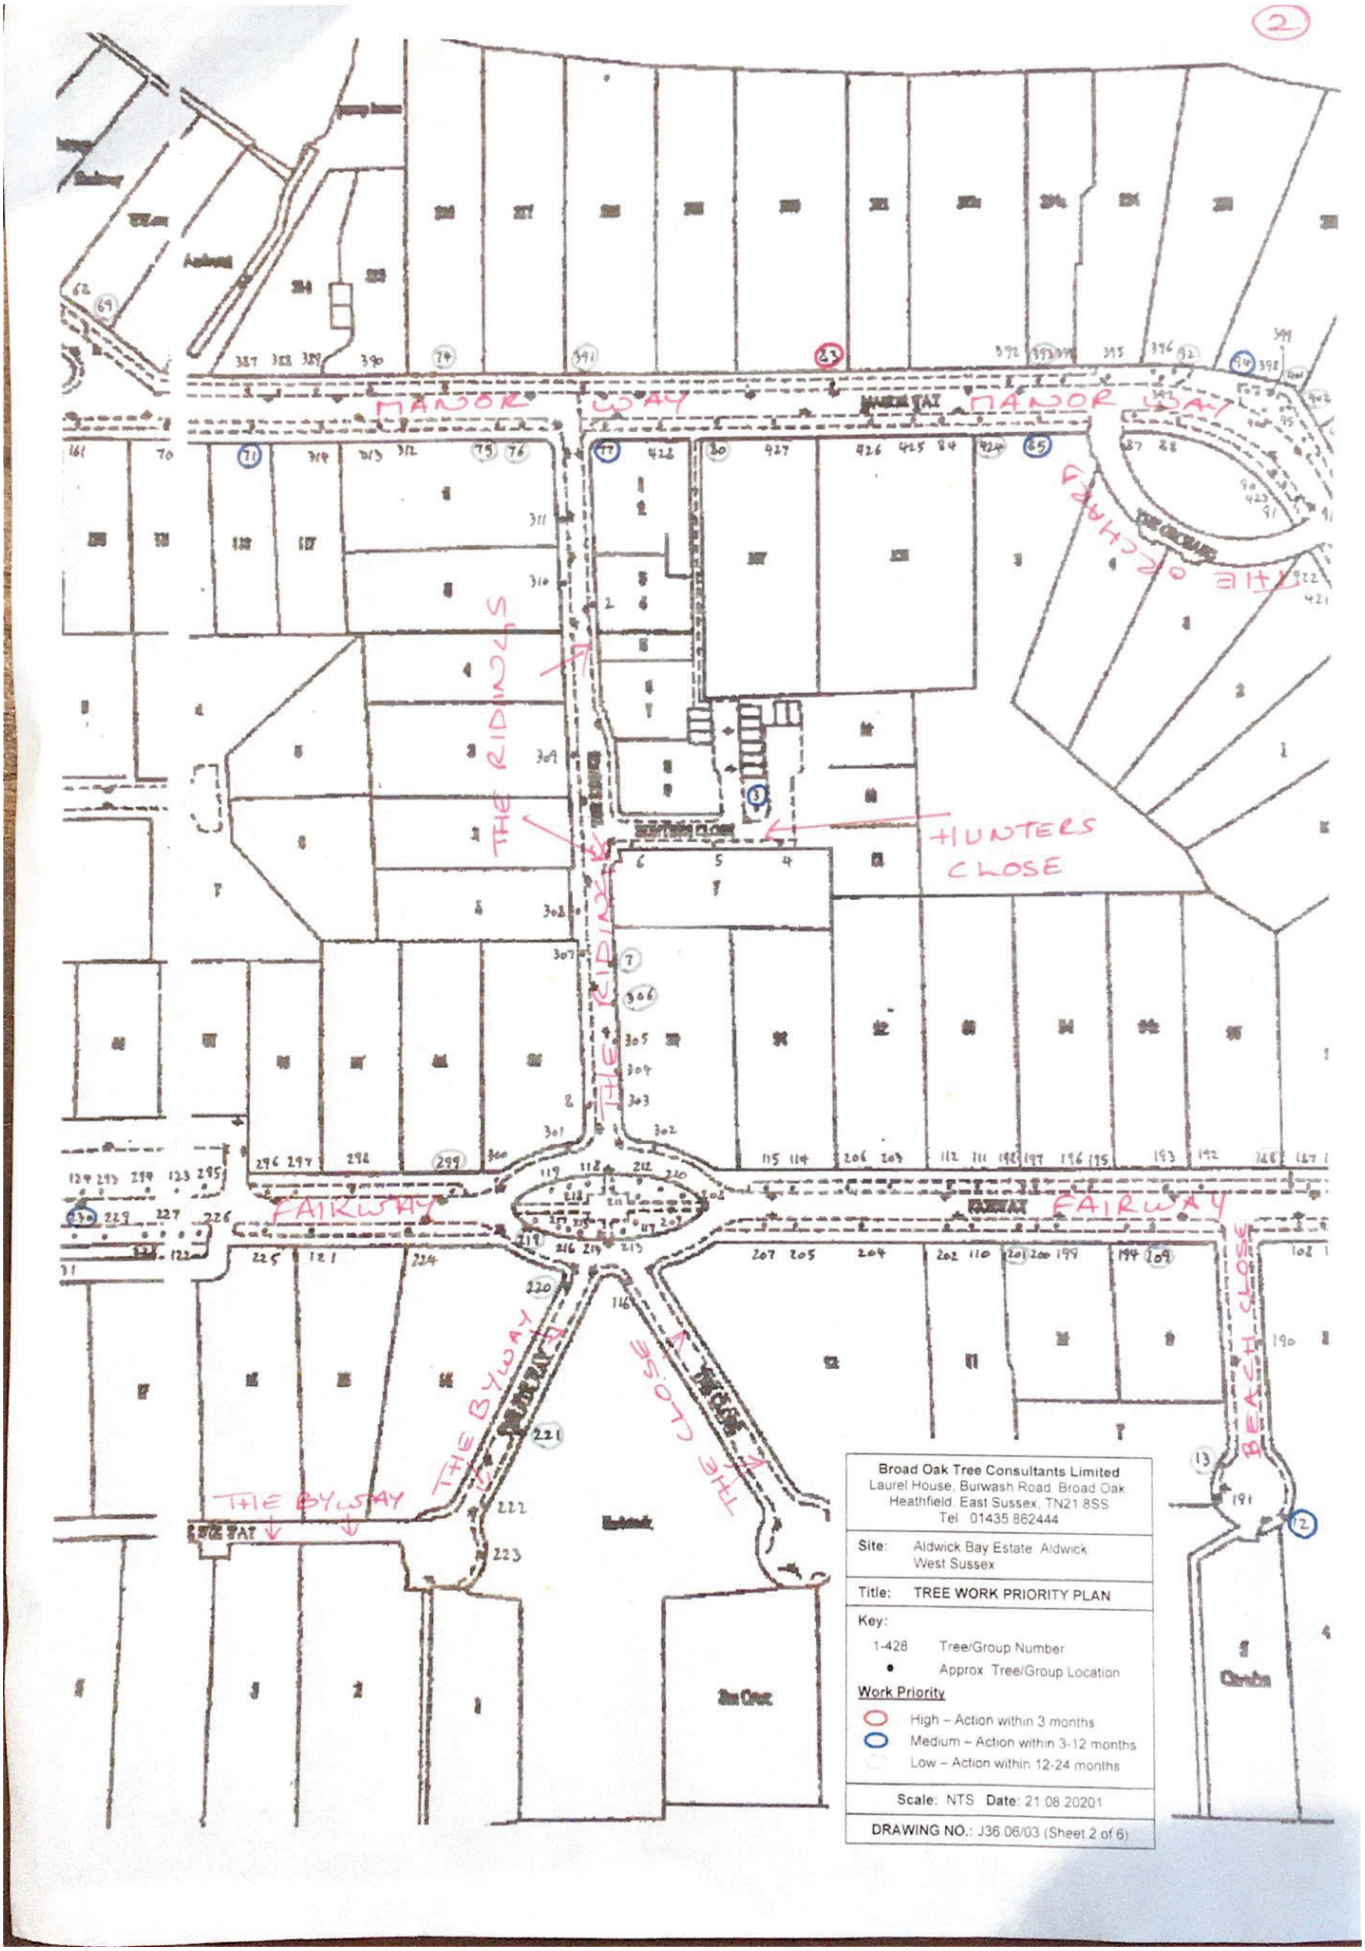

MANOR WAY
MANOR WAY
THE RIDINGS
THE RIDINGS
HUNTERS CLOSE
FAIRWAY
FAIRWAY
FAIRWAY
THE BYWAY
THE BYWAY
THE CLOSE
BEACH CLOSE
Broad Oak Tree Consultants Limited
Laurel House, Burwash Road, Broad Oak
Heathfield, East Sussex, TN21 8SS
Tel 01435 862444
Site: Aldwick Bay Estate, Aldwick, West Sussex
Title: TREE WORK PRIORITY PLAN
Key:
1-428 Tree/Group Number
Approx. Tree/Group Location
Work Priority
High – Action within 3 months
Medium – Action within 3-12 months
Low – Action within 12-24 months
Scale: NTS Date: 21.08.20201
DRAWING NO.: J36.06/03 (Sheet 2 of 6)