


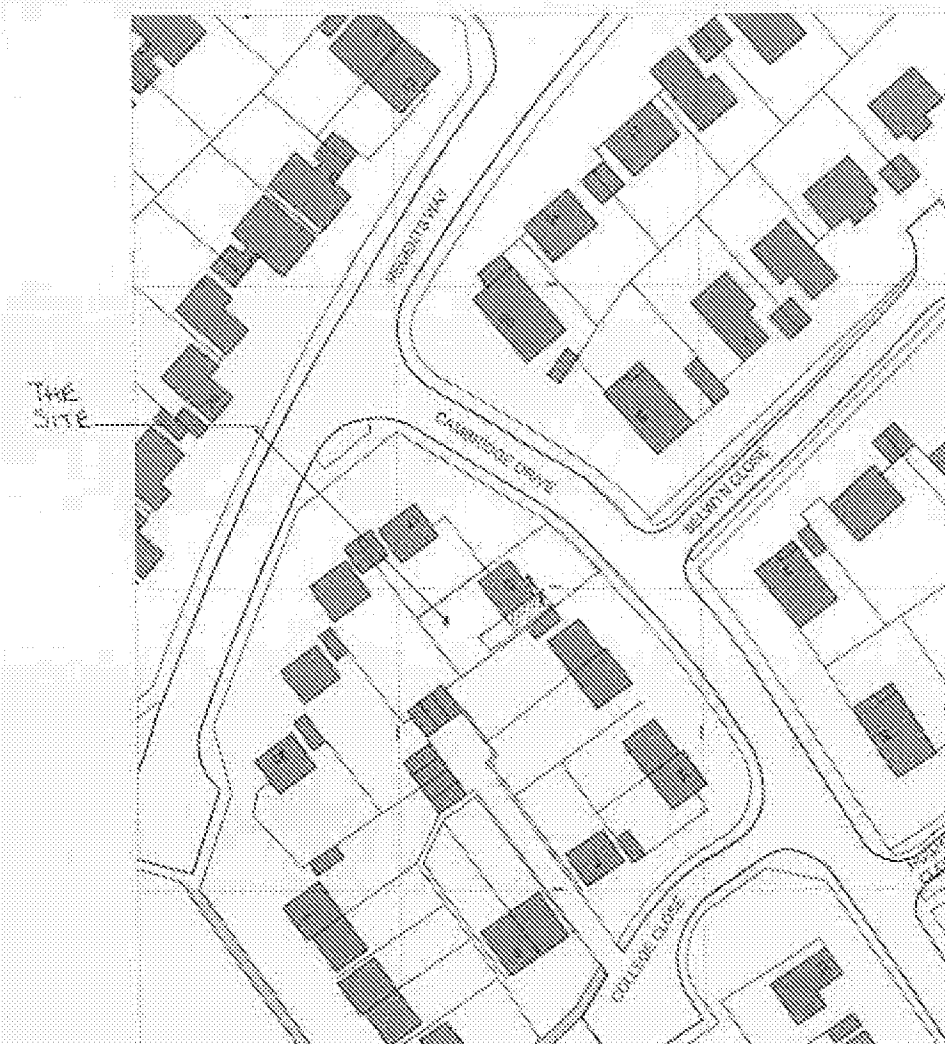

Block Plan Scale 1 : 500

First Floor Bedroom Extension With Porch Rebuilt 43 Cambridge Drive Bognor Regis PO21 5RS

- NOTES:
1. Do not scale this drawing. Use figured dimensions only, except for Planning purposes.
 2. All dimensions must be checked on site by the contractor prior to commencement of work.
 3. All construction details are indicative and are to be checked and confirmed on site and any divergences are to be agreed with the Contract Administrator.



Ordnance Survey, (c) Crown Copyright 2013. All rights reserved. Licence number 100022432

Location Plan Scale 1 : 1250

K.E. HILTON AND ASSOCIATES Chartered Structural Engineers			
2 ALBERT CHAMBERS SUDLEY ROAD BOGNOR REGIS WEST SUSSEX PO21 1EQ			
SITE LOCATION AND BLOCK PLANS			
Scale	1:500 - 1:1250 @ A3	Drawn By	ACB
Date	14/11/13	Checked	KEH
Drawing Number	5026 / 01		

