


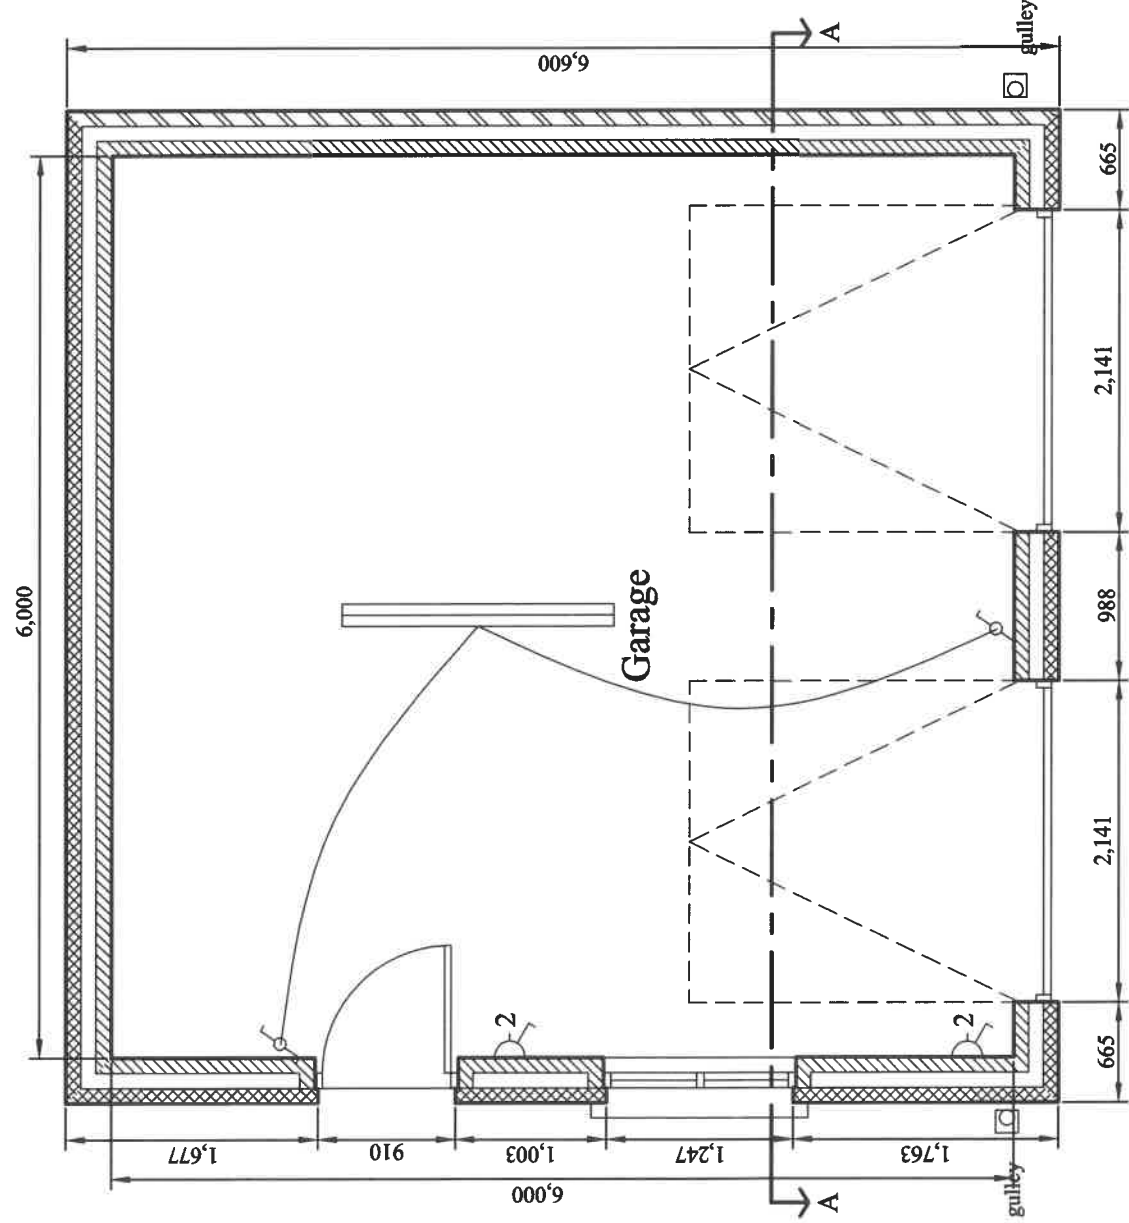

Plan

Specification	
Heading	Option
Roof Finish	Mineral fibre as C
Roof structure	See Section
Roof pitch	30 Degrees
Ceiling Joists	See Section
Roof Insulation	N/A
Ceiling Insulation	N/A
Gutters	100mm rectangular PVC as 1B
Eaves and Fascias	D
Valley's	N/A
Dormers	N/A
External Walls	300mm block cavity walls as 1B and Right hand wall Brick cavity wall as 1A
Cavity Insulation	N/A
Internal wall finish	Fair faced
Conc cills	A - Single course
Ground floor	As specification
First floor	N/A
Ground floor ceilings	plasterboard as option B
Windows	uPVC as option A
Glazing	As Specification
Internal Walls	N/A
Staircase	N/A
Structural Timbers	As Specification
Mechanical Ventilation	N/A
Lintels	Steel Lintels
Foundations	600x225mm as Option A
Drainage	As specification
Garage door	Henderson metal 2134x2134mm Up and Over garage door
Side door	PVC 4 Panel type

NOTE: All electrical work required to meet the requirements of Part P (electrical safety 2013 Edition) in England must be designed, installed, inspected and tested by a qualified installer.

ELECTRICAL SYMBOLS

- 
- INCANDESCENT LIGHT FITTING CEILING OUTLET
- ONE WAY SWITCH
- TWO WAY SWITCH
- INTERMEDIATE SWITCH
- PULL SWITCH
- UNSWITCHED SOCKET OUTLET
- SWITCHED SOCKET OUTLET
- MULTIPLE SWITCHED SOCKET OUTLET
- 20A D.P. SWITCH WITH FLEX OUTLET

GaragePlans.co.uk

1 Thorndale Road North, Hillsborough Road, Carryduff, Belfast BT8 8HY Tel: 028 9081 4106
Mobile: 077 2007 7465 Email: info@garageplans.co.uk Website: www.garageplans.co.uk

Custom Garage 6m x 6m
(6.6m x 6.6m Externally)
Plan Set No 6060B30LSRS

Stephen Wells
9 Meadow Way
Aldwick
Bognor Regis
West Sussex
PO21 4HG

Scale: 1:50
Serial No: 203181624281
Sheet No: 1 of 5



For correct printing this scale should measure 10cm when printed