
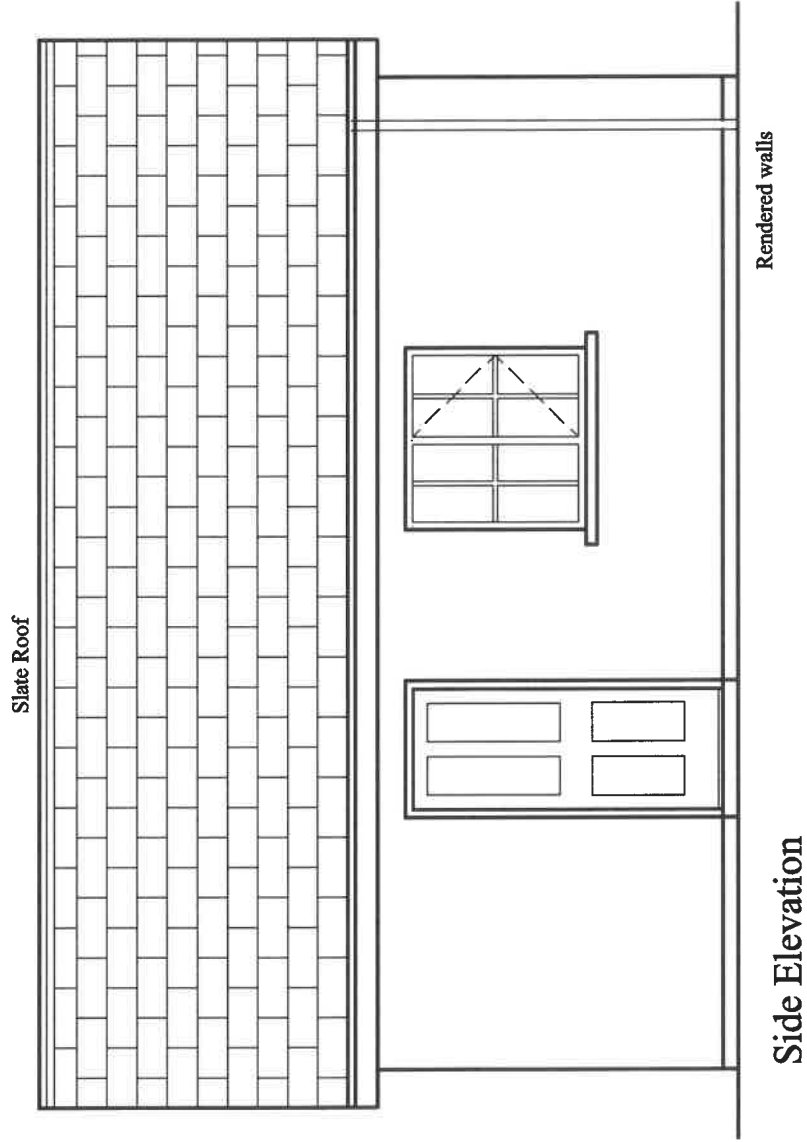


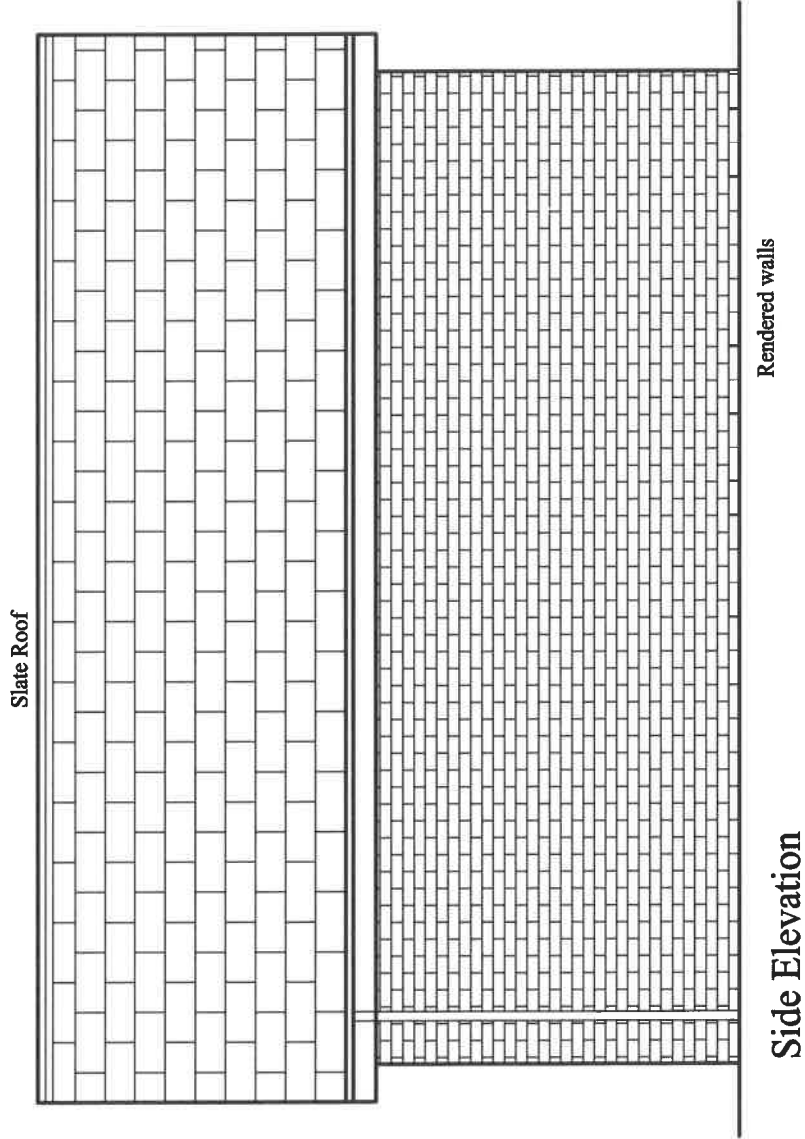

For correct printing this scale should measure 10cm when printed

GaragePlans.co.uk

1 Thorndale Road North, Hillsborough Road, Carryduff, Belfast BT18 8HY Tel: 028 9081 4106
Mobile: 077 2007 7465 Email: info@garageplans.co.uk Website: www.garageplans.co.uk

Custom Garage 6m x 6m
(6.6m x 6.6m Externally)
Plan Set No 6060B30LSRS

Stephen Wells
9 Meadow Way
Aldwick
Bognor Regis
West Sussex
PO21 4HG

Scale: 1:50

Serial No: 203181624281

Sheet No:

4 of 5