




EXISTING FRONT ELEV. - SOUTH

NO CHANGE PROPOSED.

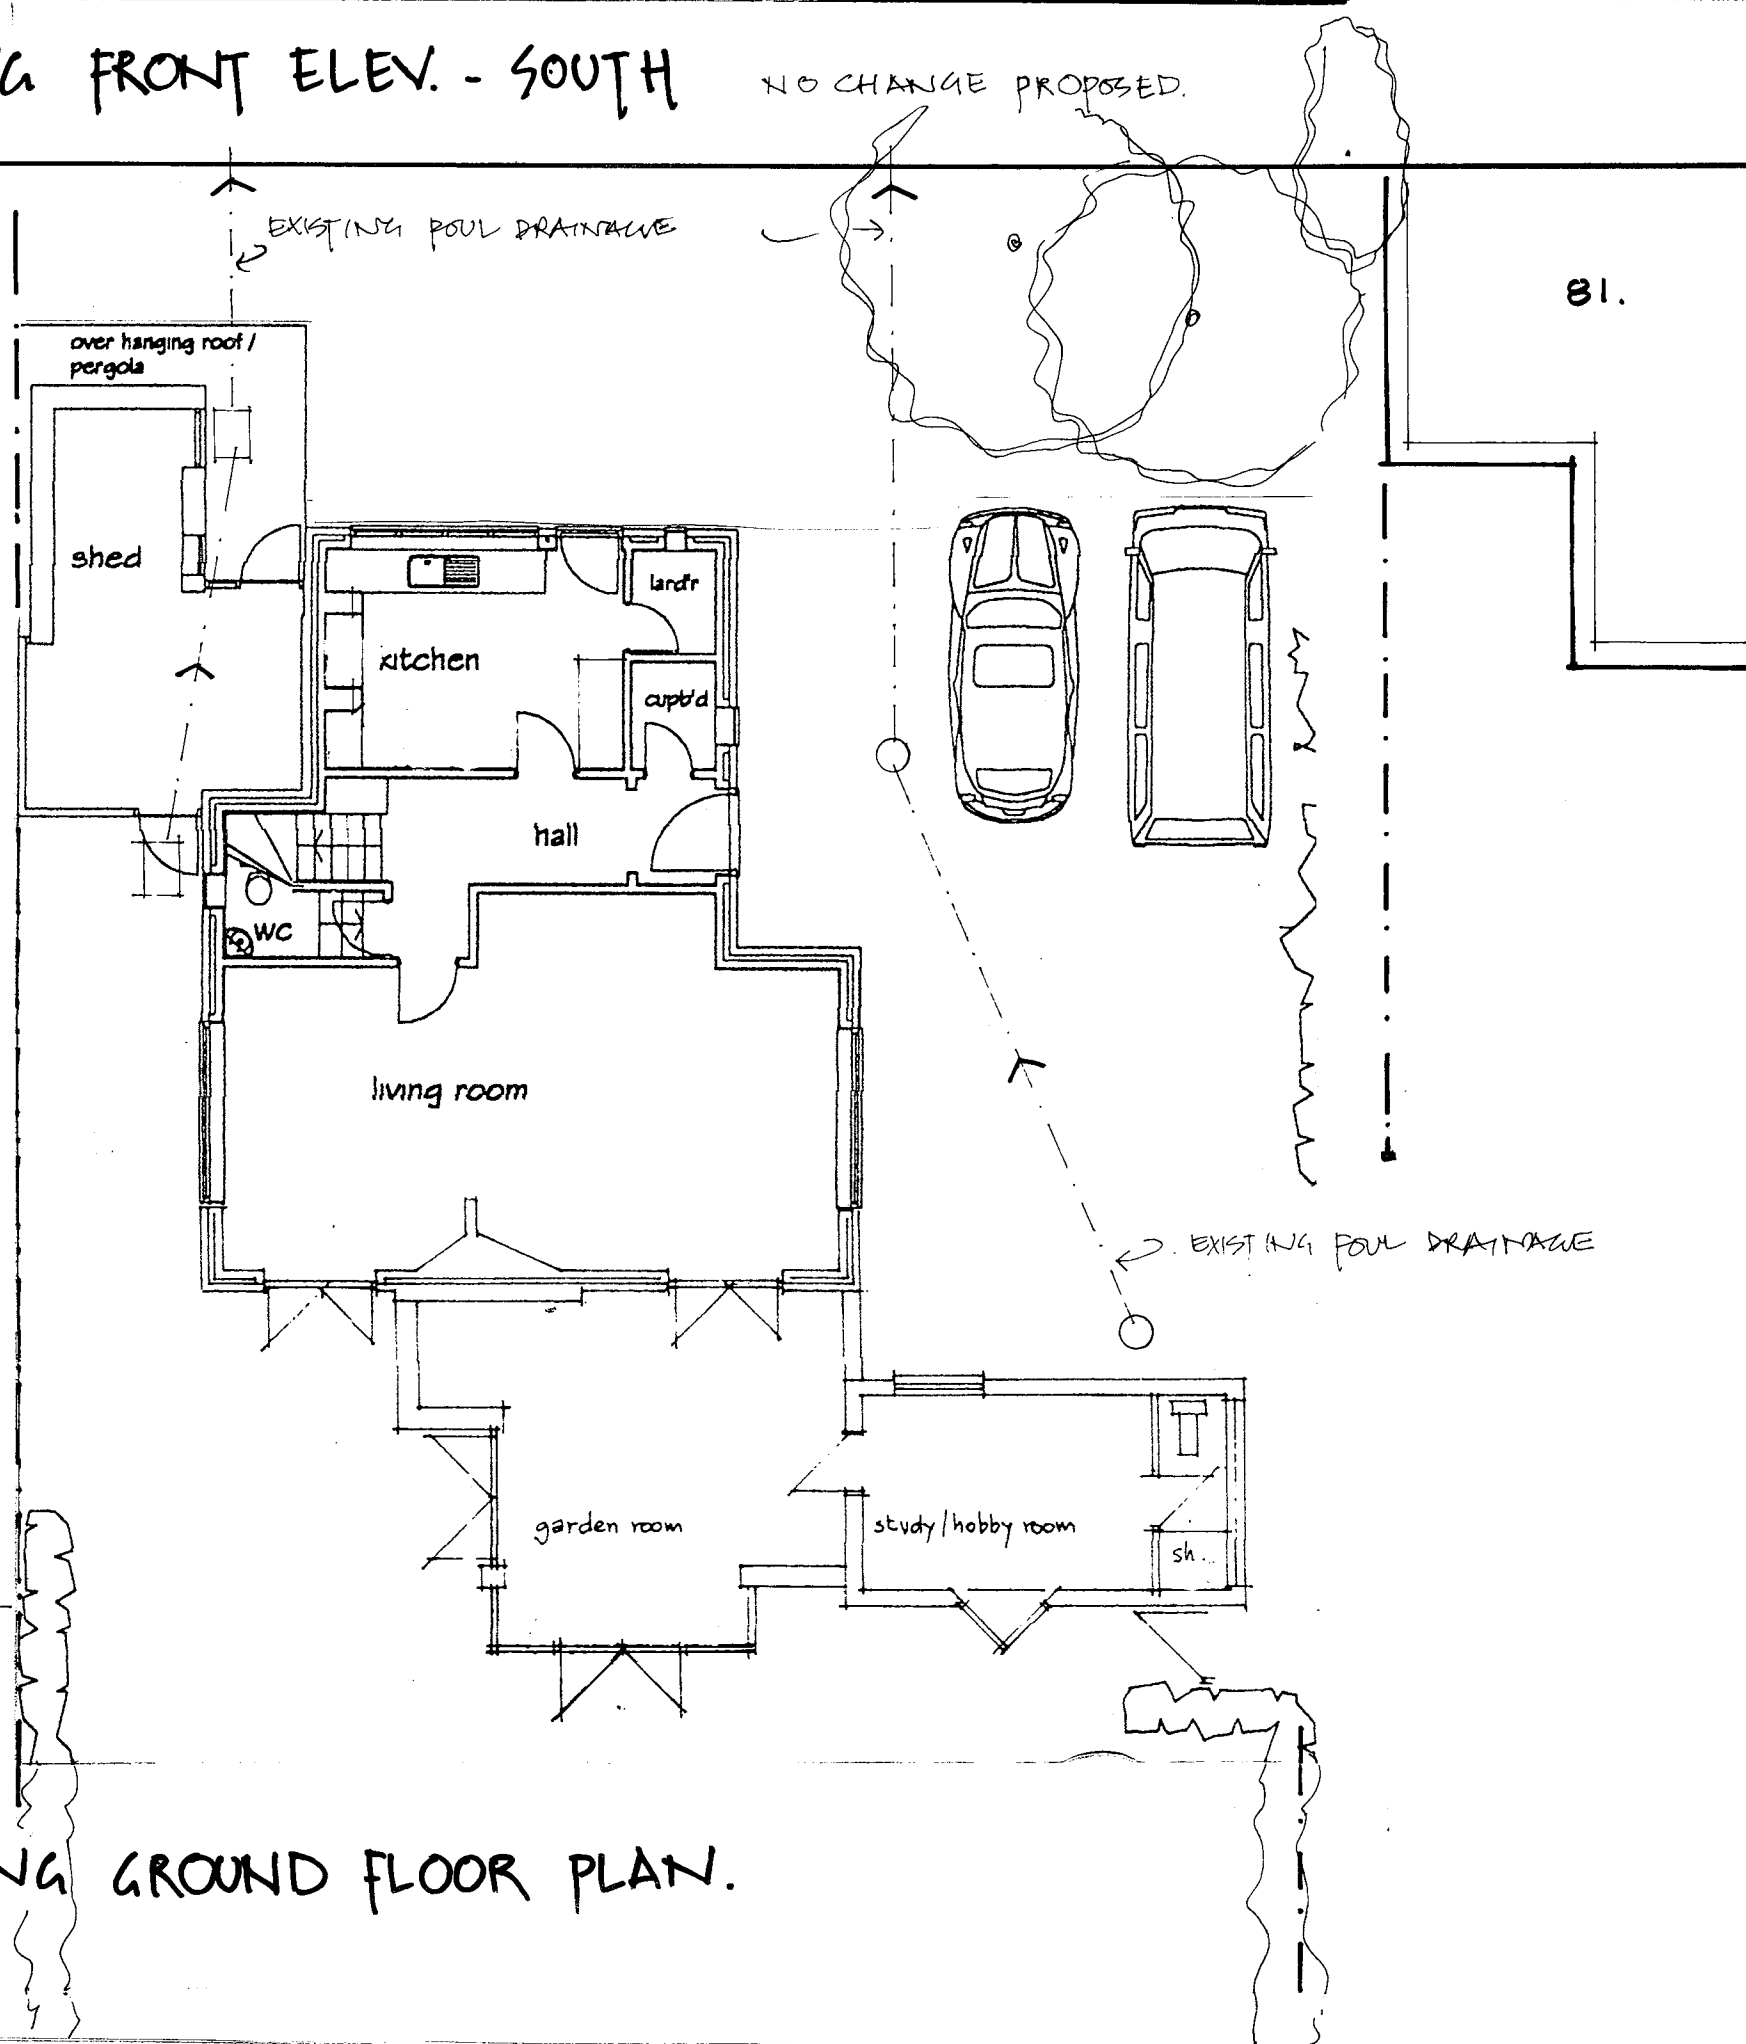

EXISTING GROUND FLOOR PLAN.

bennie pieters architect

81a The Fairway Aldwick PO21 4EX m. 07792 932030

KITCHEN extension and new PORCH
81a The Fairway
Aldwick, PO21 4EX

drawing:
EXISTING Front/South Elevation
and Ground Floor Plan

scale	date	drw no
1:100	JAN 2017	02