



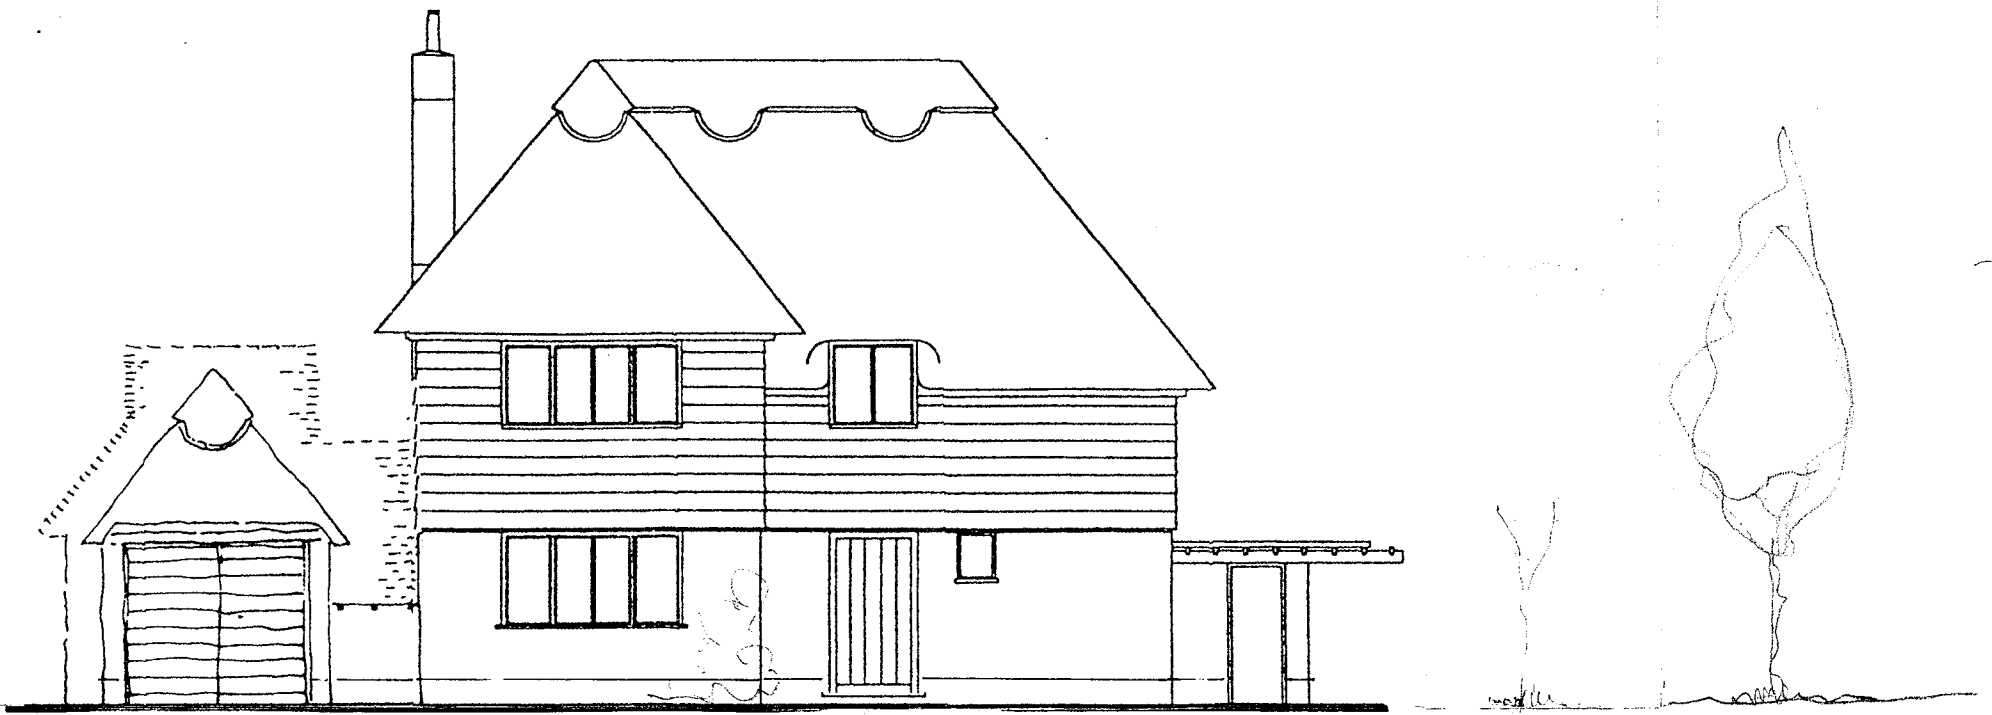

EAST.

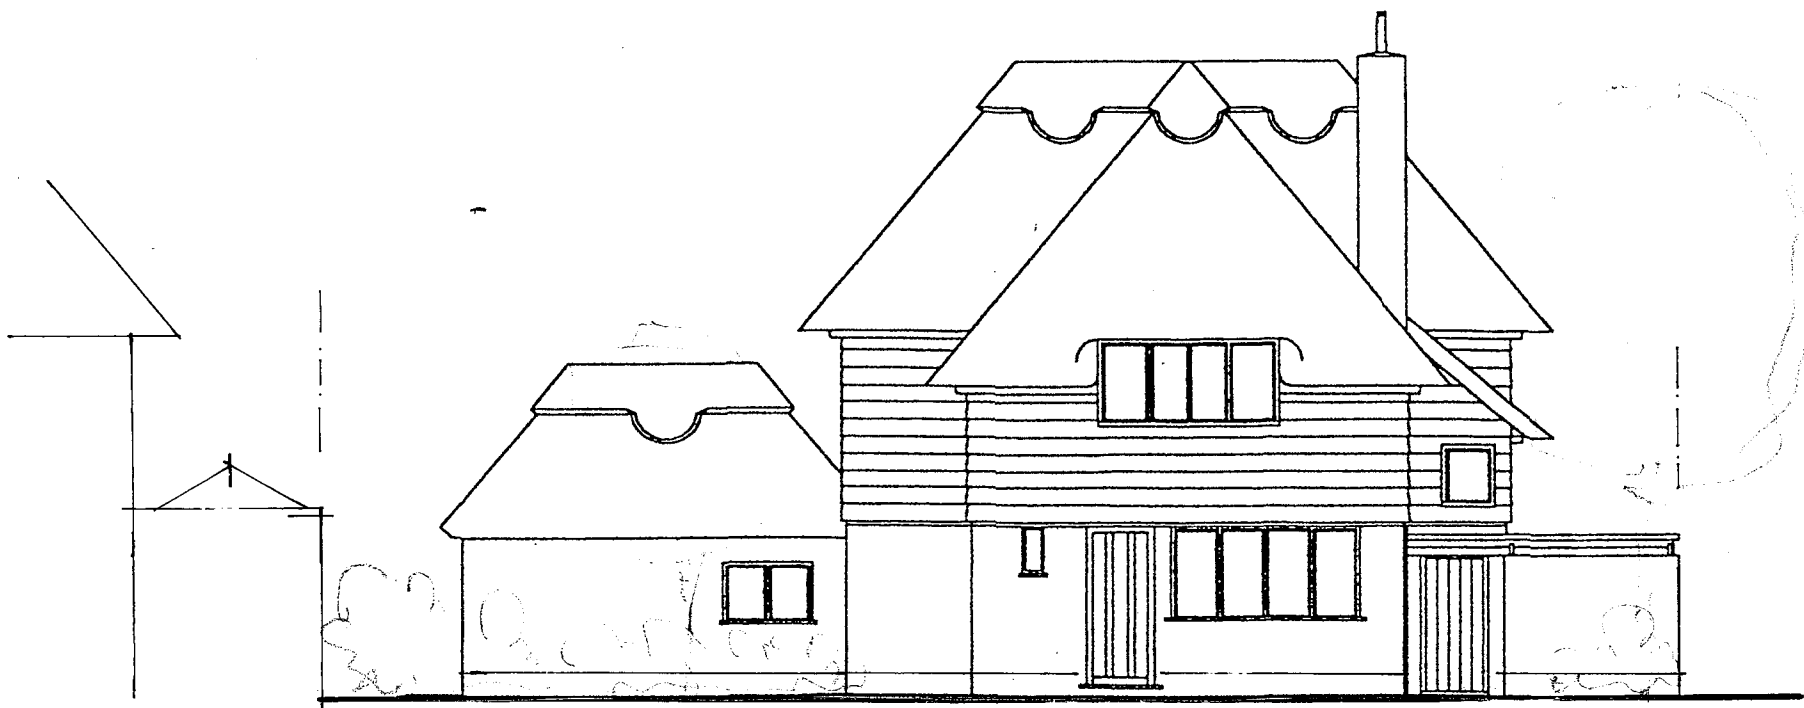

NORTH 81



WEST.

bennie pieters architect

81a The Fairway Aldwick PO21 4EX m. 07792 932030

KITCHEN extension and new PORCH
81a The Fairway
Aldwick, PO21 4EX

drawing:

EXISTING ELEVATIONS

scale

date

drw no

1:100

JAN 2017

03