


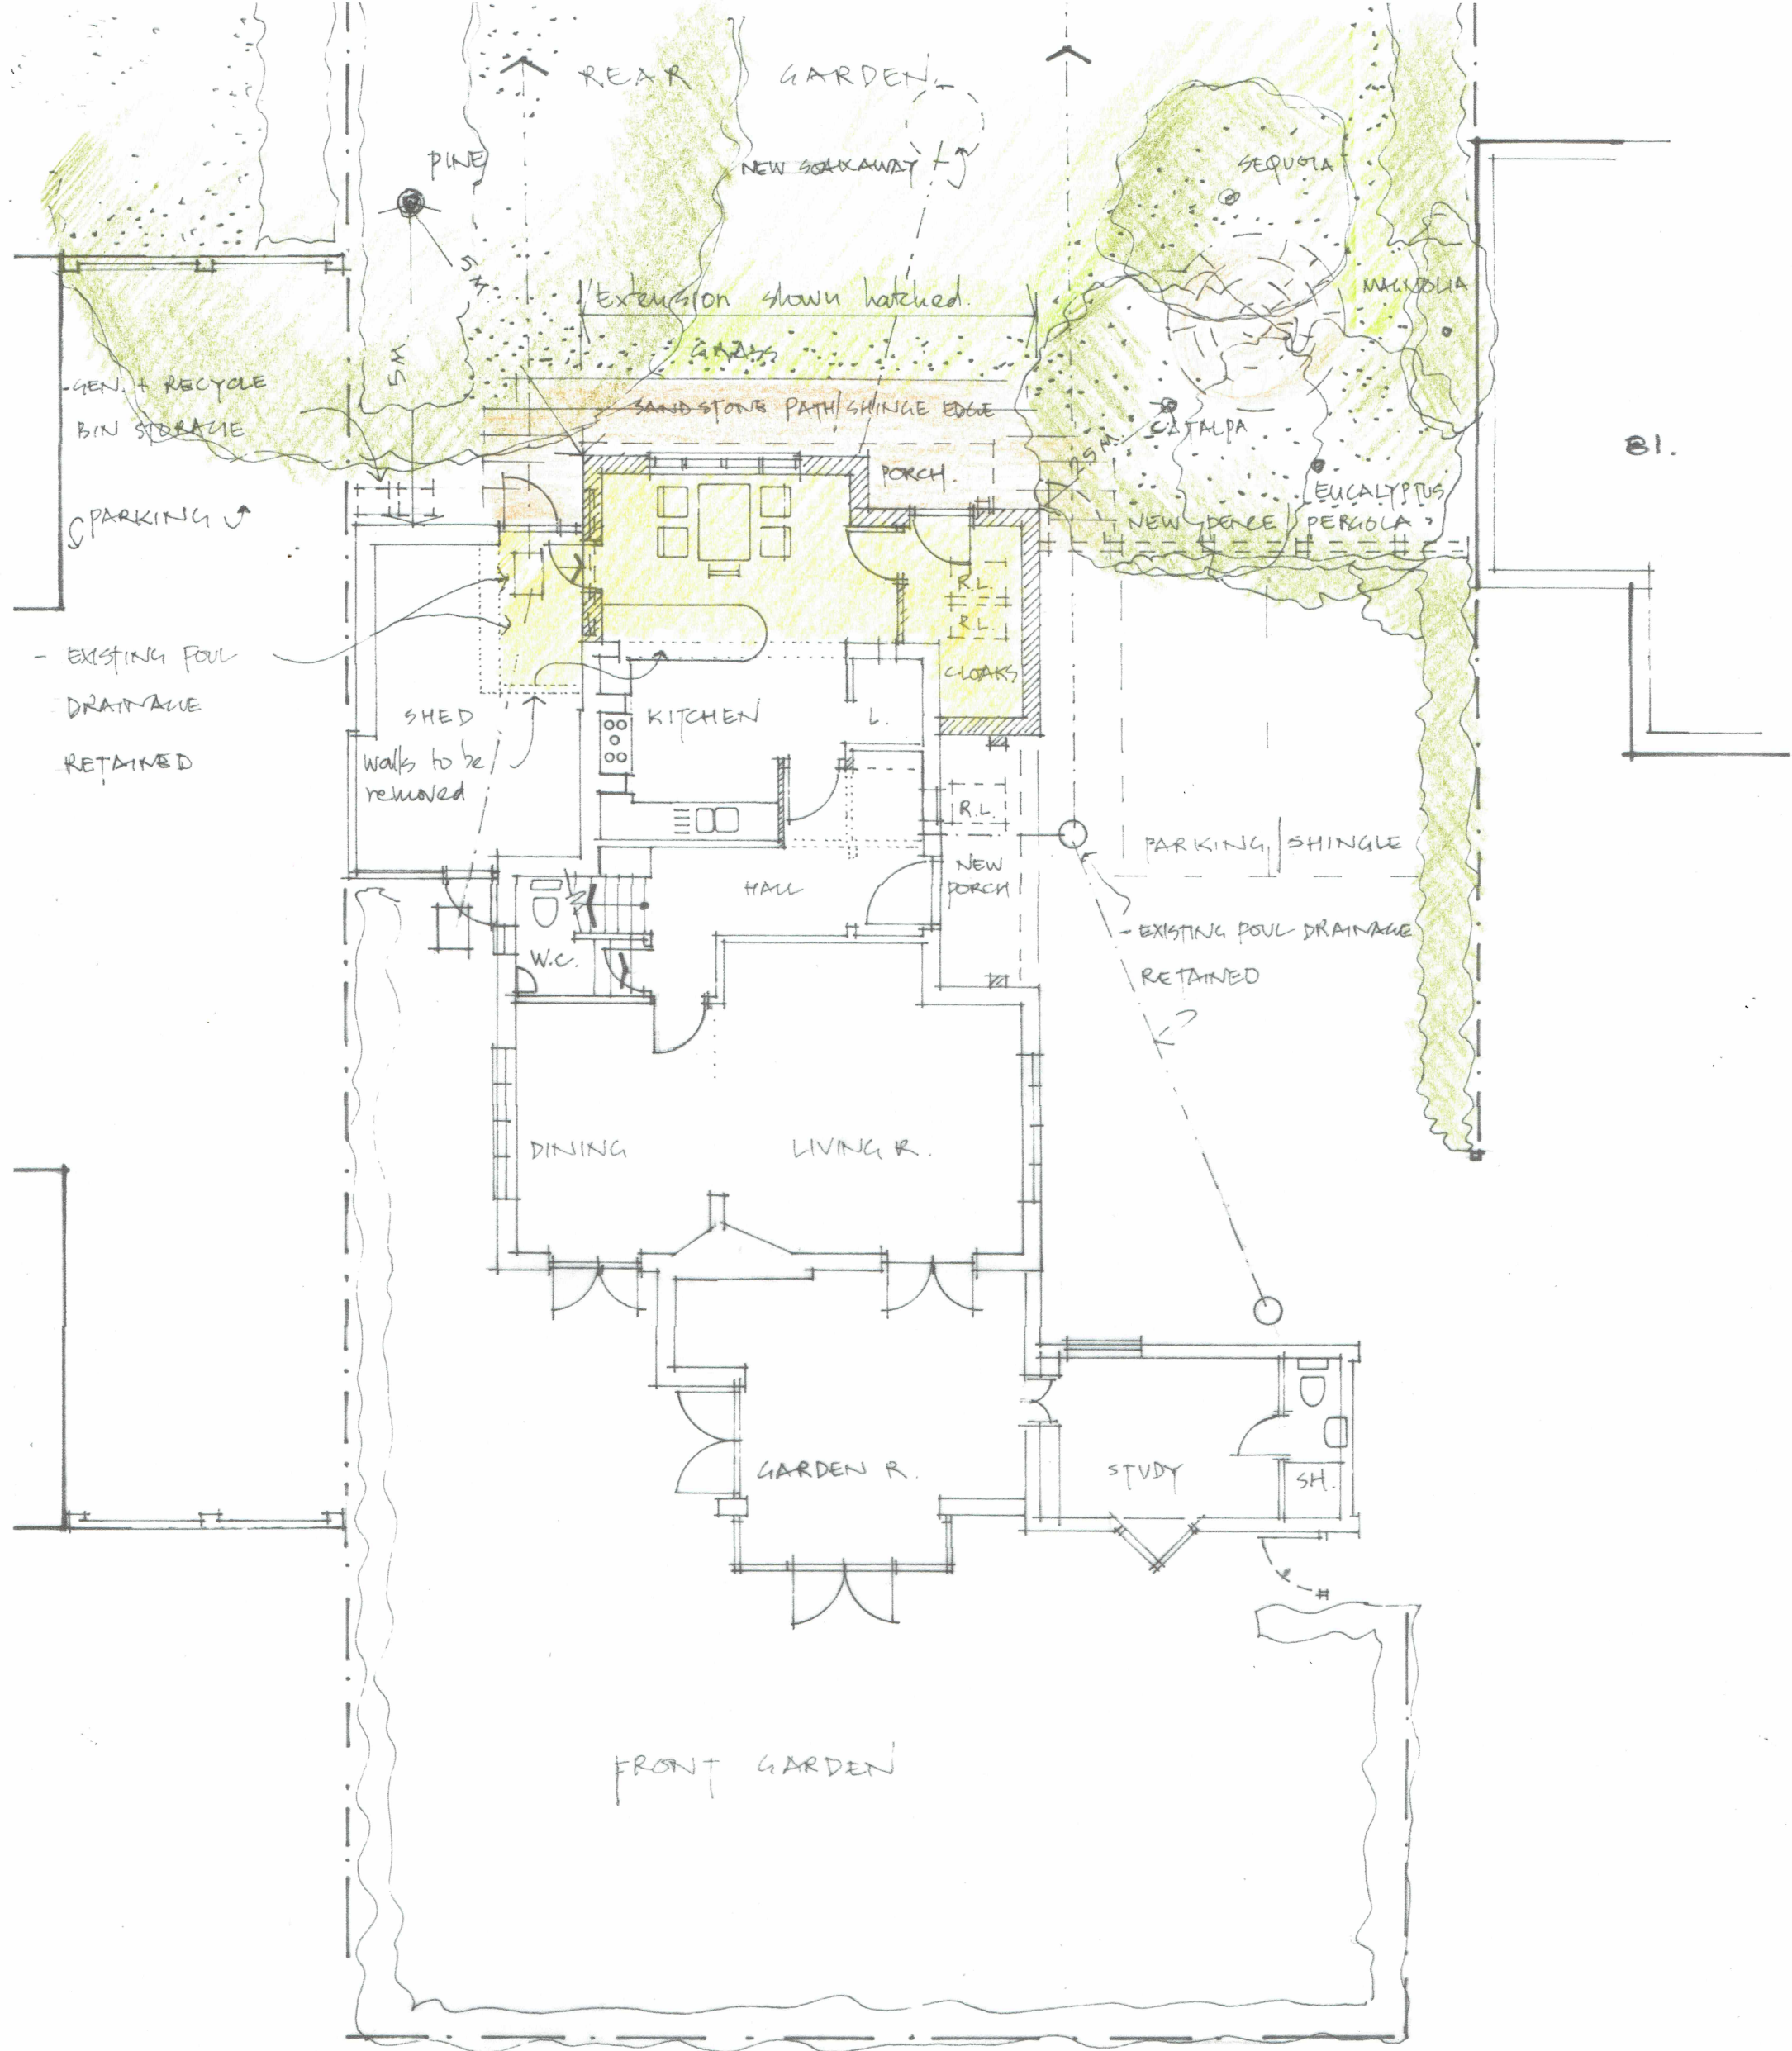

bennie pieters architect

81a The Fairway Aldwick PO21 4EX m. 07792 932030

KITCHEN extension and new PORCH
81a The Fairway
Aldwick, PO21 4EX

drawing:
PROPOSED PLAN

scale date drw no
1:100 JAN 2017 04