



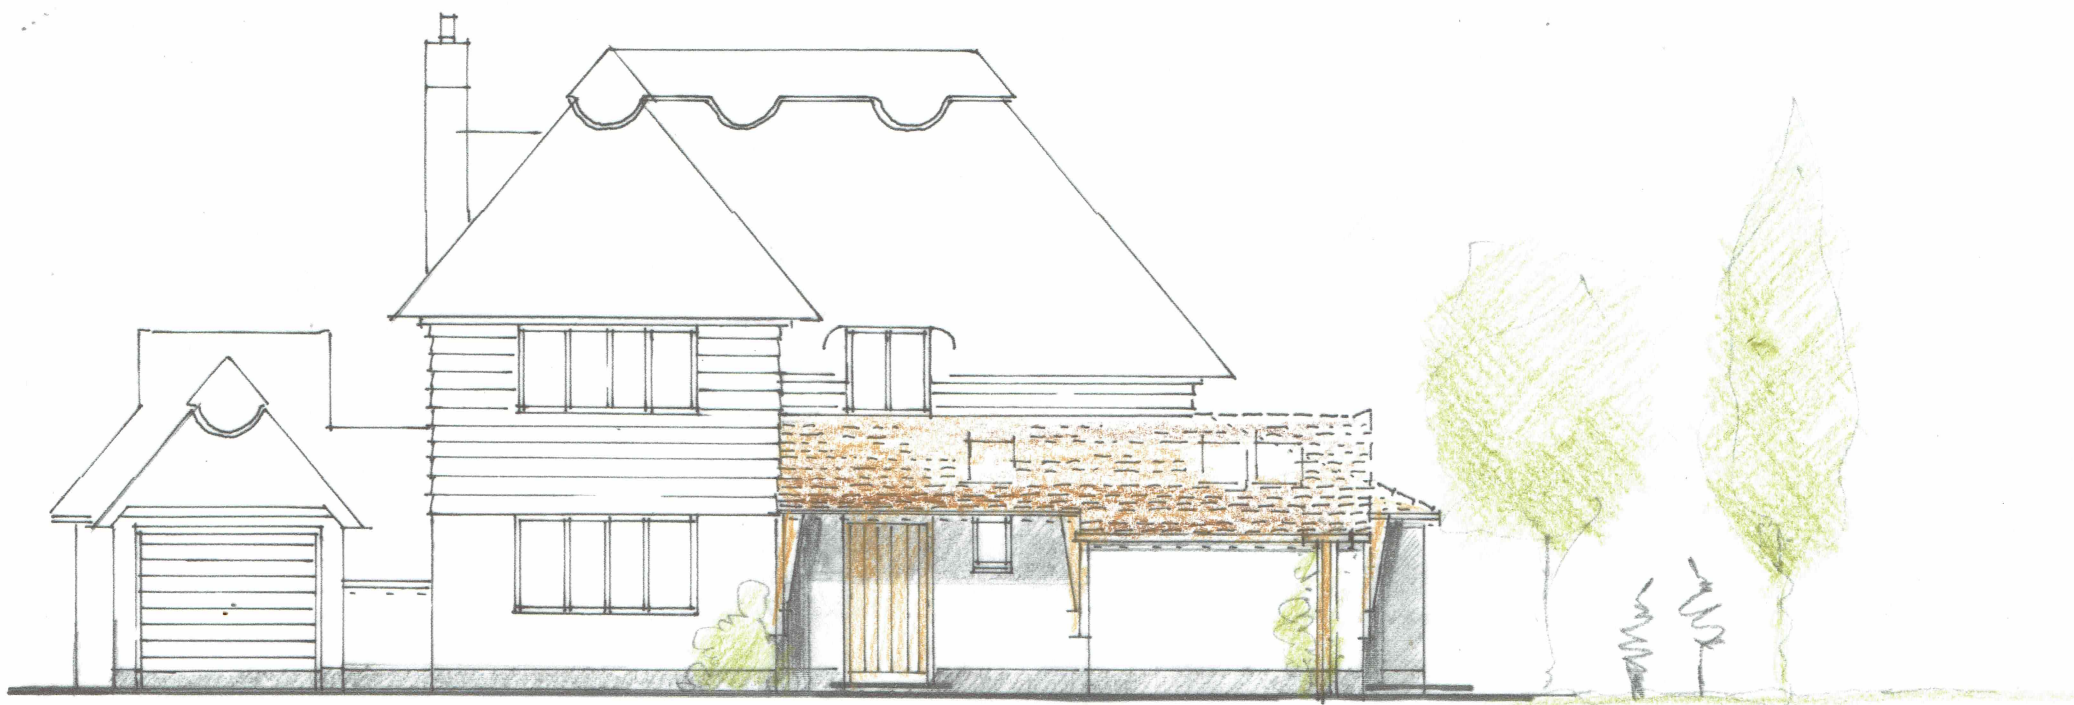

EAST.

NEW PORCH WITH
OAK BRACKETS

EXTENSION.

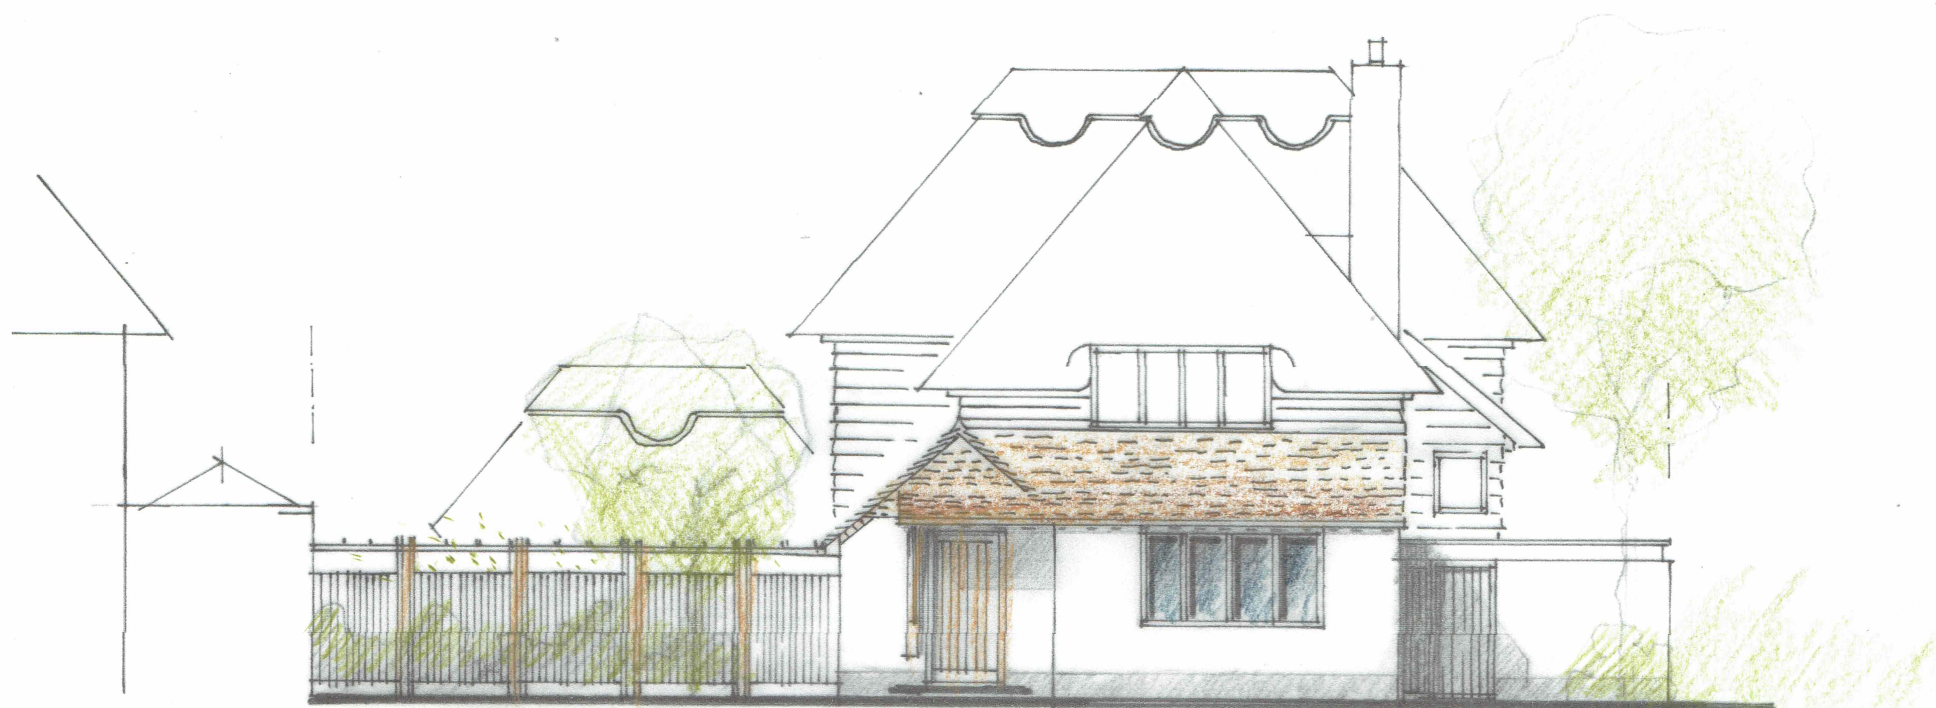


NORTH

81

NEW FENCE PERGOLA.

EXTENSION.

SHED EXT.

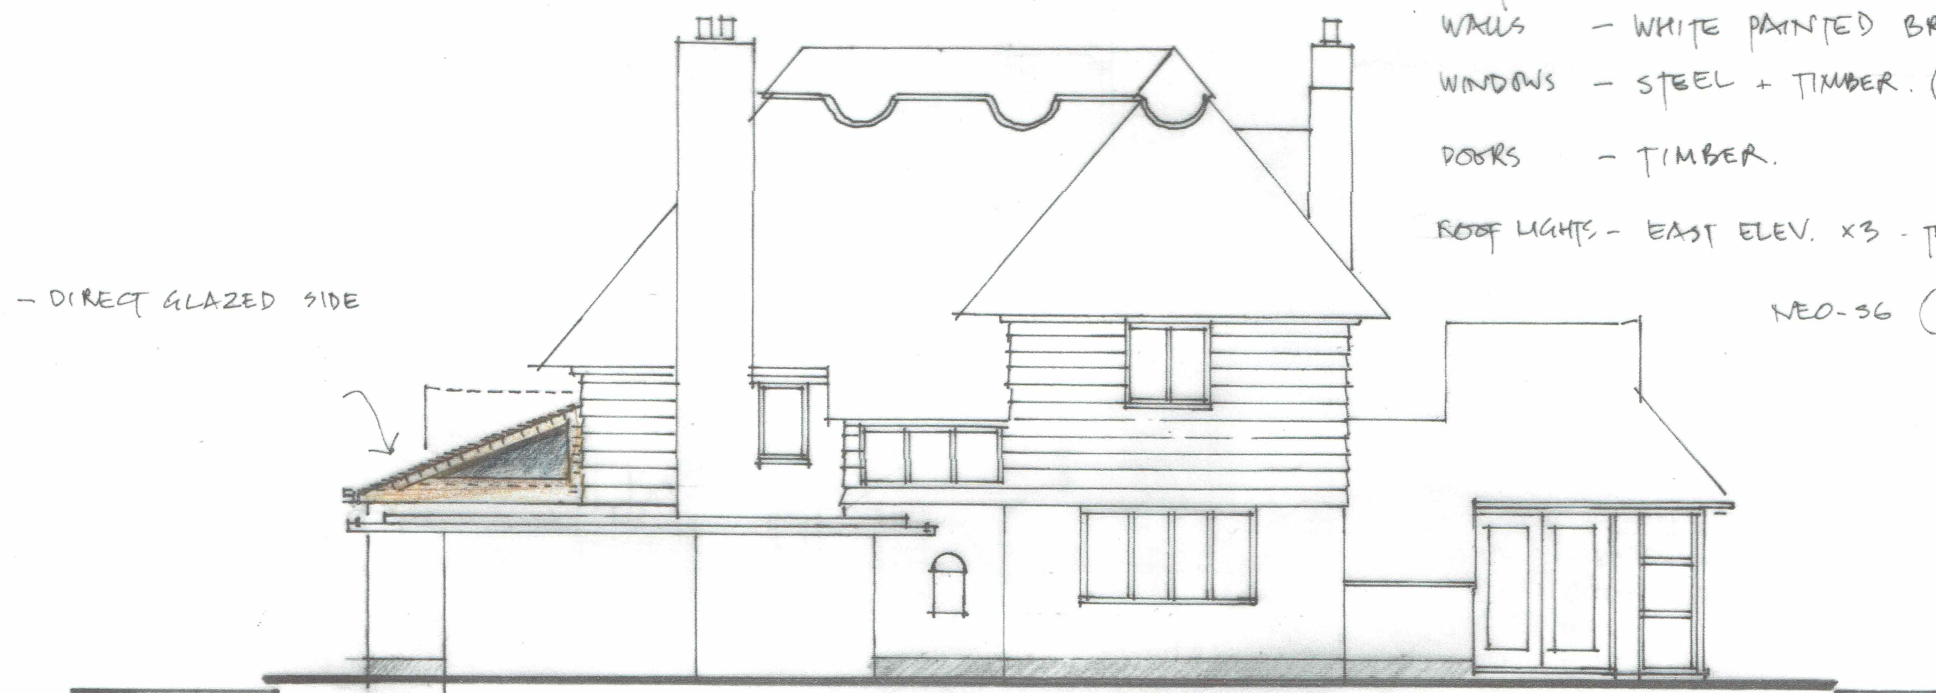

WEST.

EXT. BEYOND

MATERIALS ALL TO MATCH EXISTING
ROOF - WESTERN RED CEDAR SHINGLE
WALLS - WHITE PAINTED BRICK.
WINDOWS - STEEL + TIMBER. (CRITFALL)
DOORS - TIMBER.
ROOF LIGHTS - EAST ELEV. X3 - THE ROOFLIGHT COM
NEO-36 (531x842)

bennie pieters architect

81a The Fairway Aldwick PO21 4EX m. 07792 932030

KITCHEN extension and new PORCH
81a The Fairway
Aldwick, PO21 4EX

drawing:

PROPOSED ELEVATIONS

scale

date

drw no

1:100

JAN 2017

05