
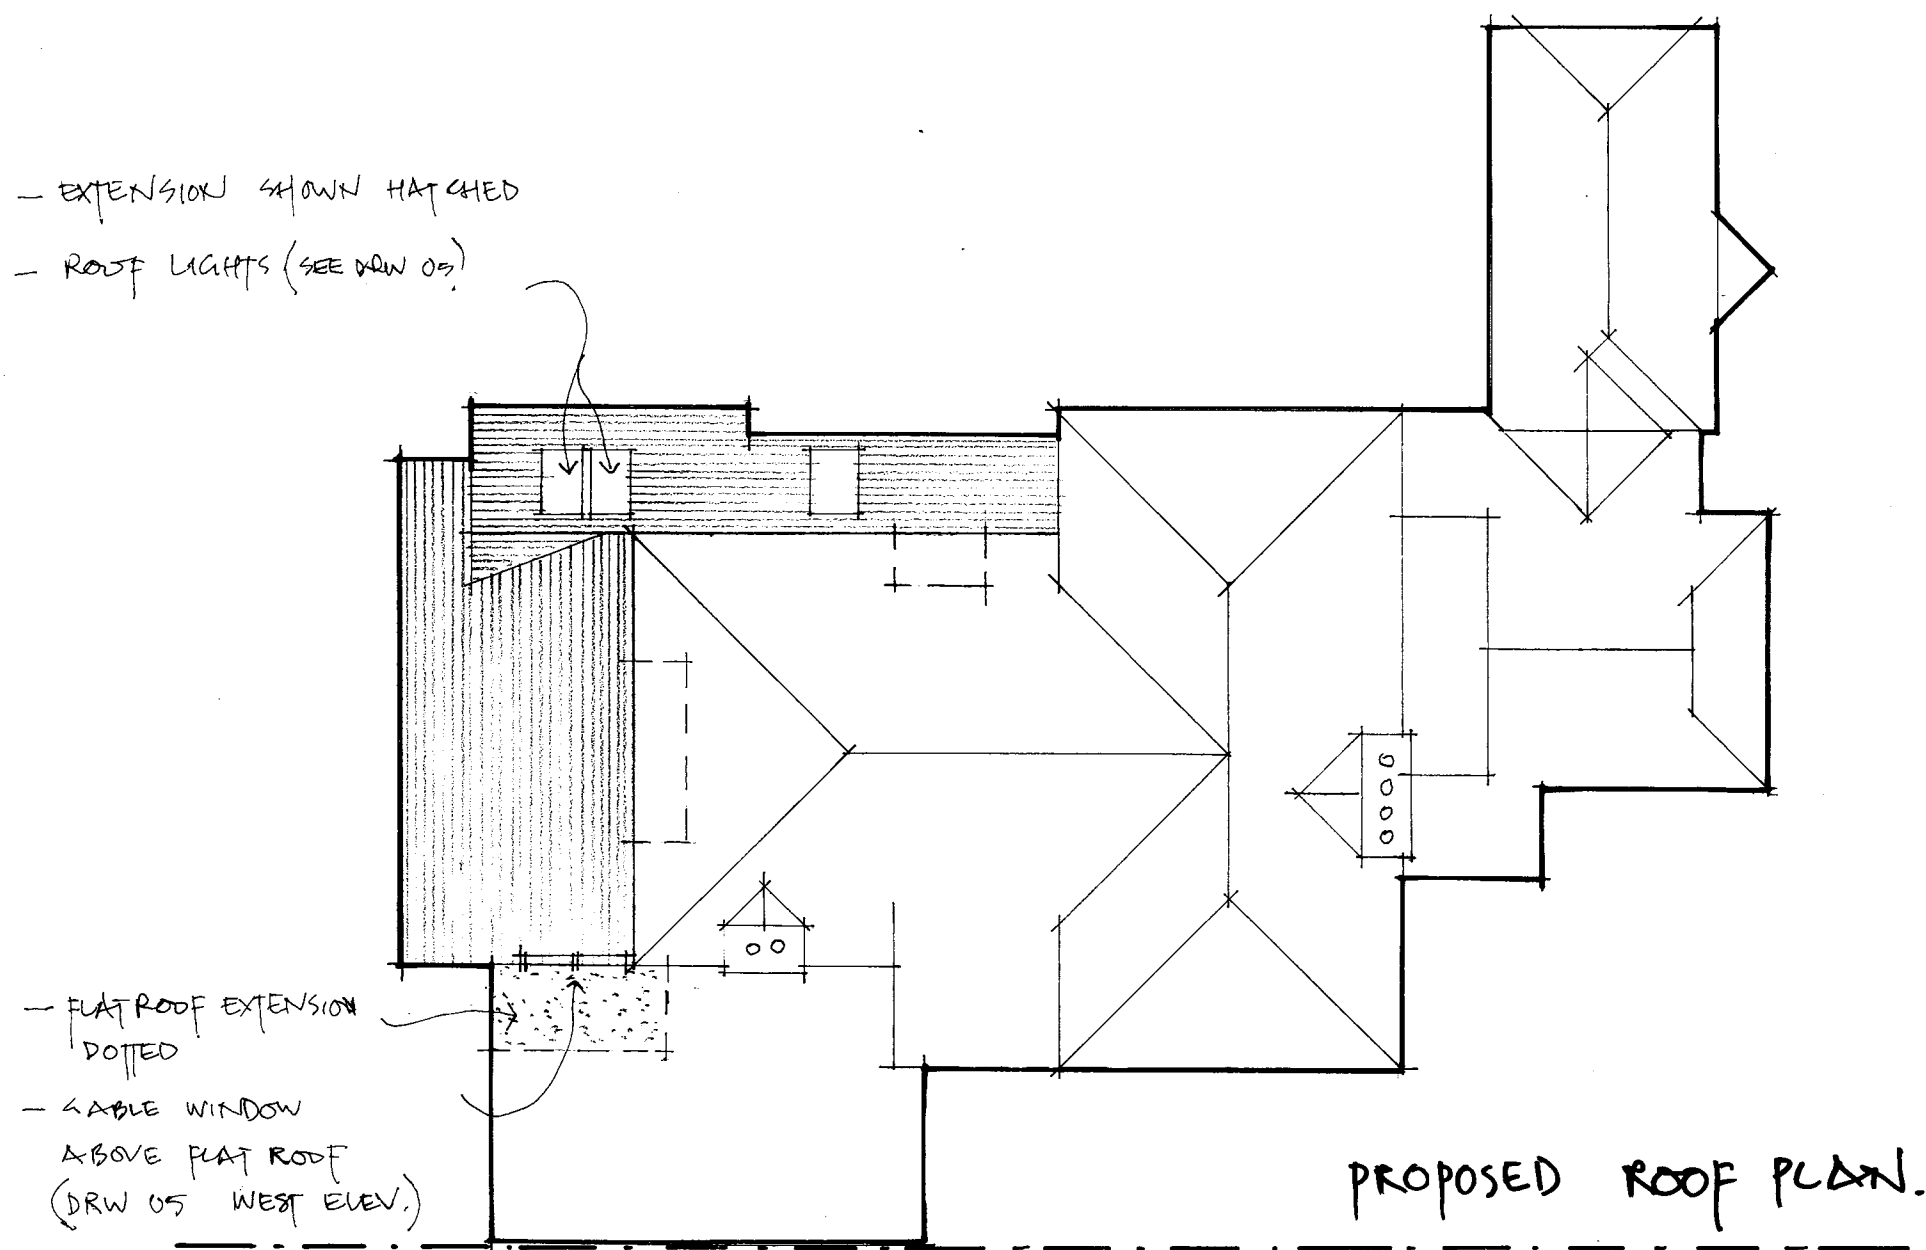


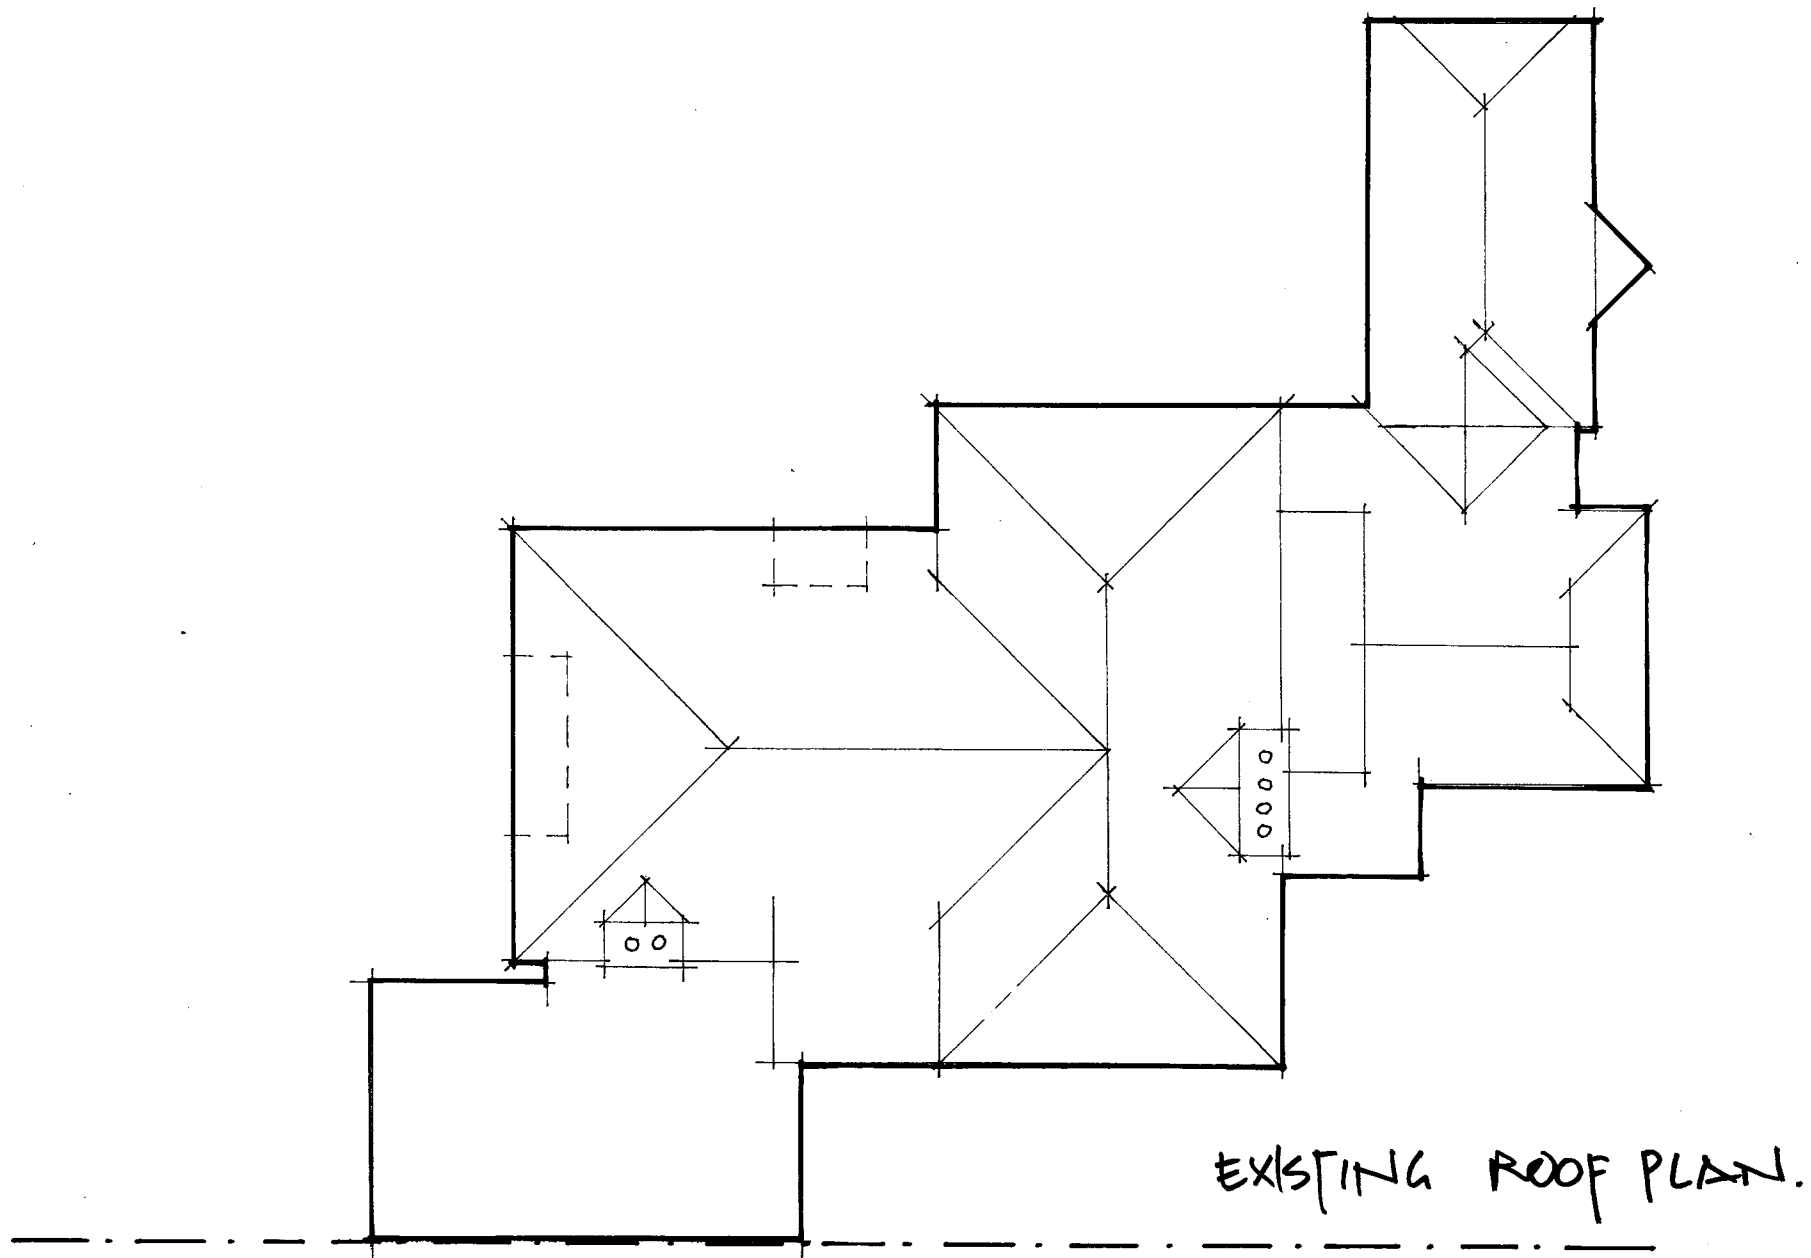

bennie pieters architect

81a The Fairway Aldwick PO21 4EX m. 07792 932030

KITCHEN extension and new PORCH
 81a The Fairway
 Aldwick, PO21 4EX

drawing:

Existing and Proposed Roof Plan

scale

1:100

date

JAN 2017

drw no

06