

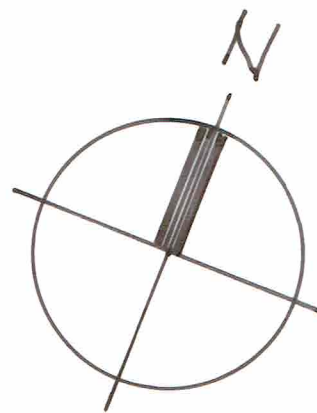


LOCATION PLAN 1:1250
 LICENSE NO 106007081

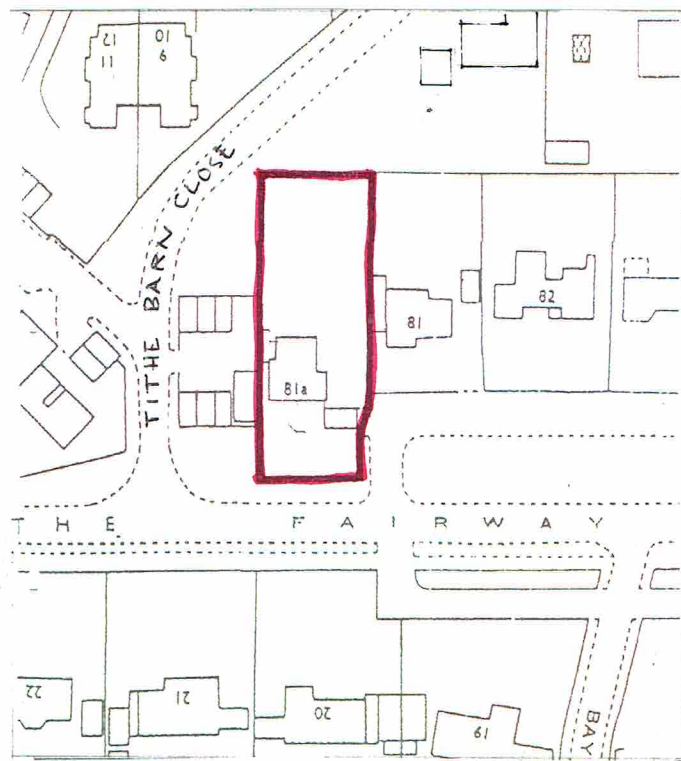

BLOCK PLAN 1:500

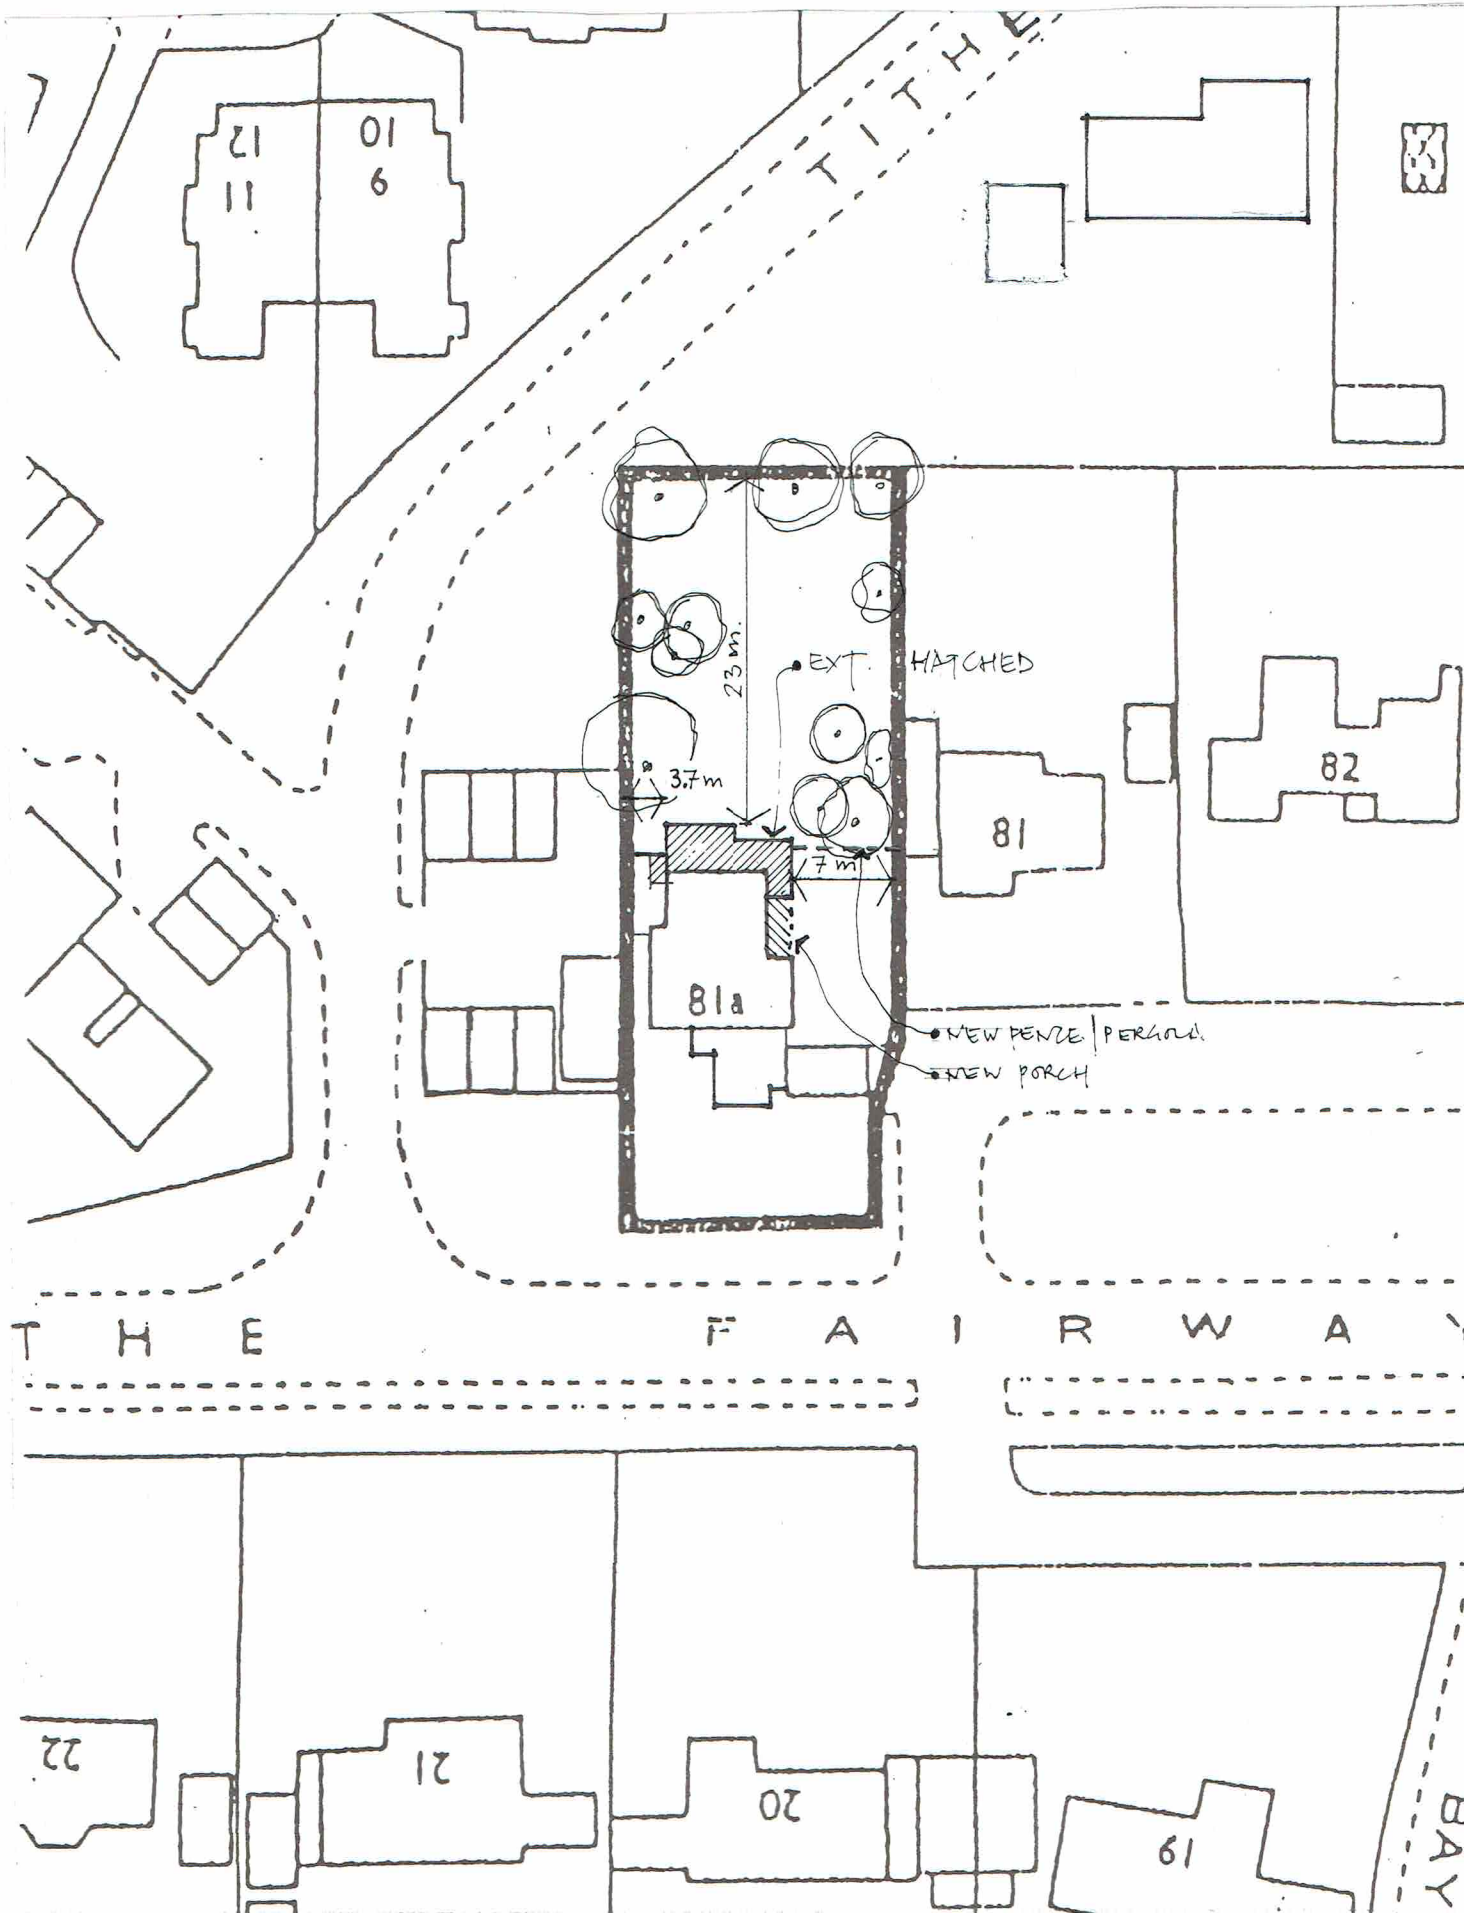

bennie pieters architect

81a The Fairway Aldwick PO21 4EX m. 07792 932030

KITCHEN extension and new PORCH
 81a The Fairway
 Aldwick, PO21 4EX

drawing:

scale

date

drw no

LOCATION and BLOCK PLAN

500+1250

JAN 2017

01

A