



SOUTH

WEST

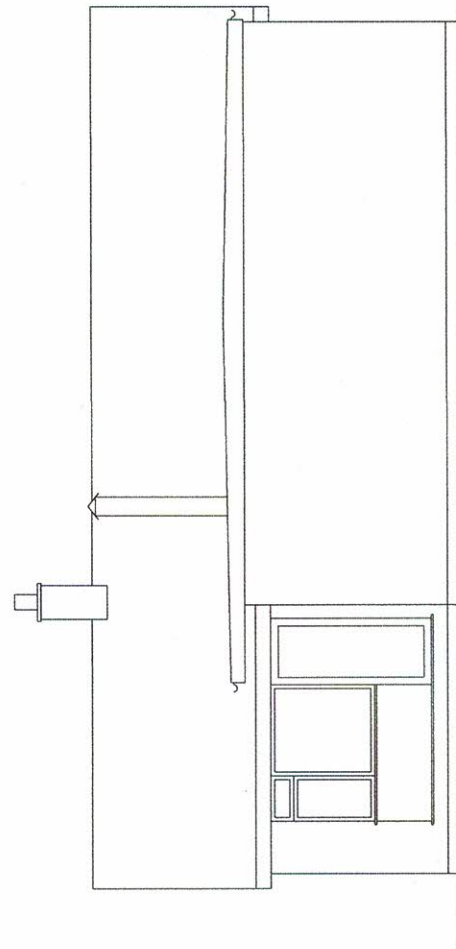

EAST

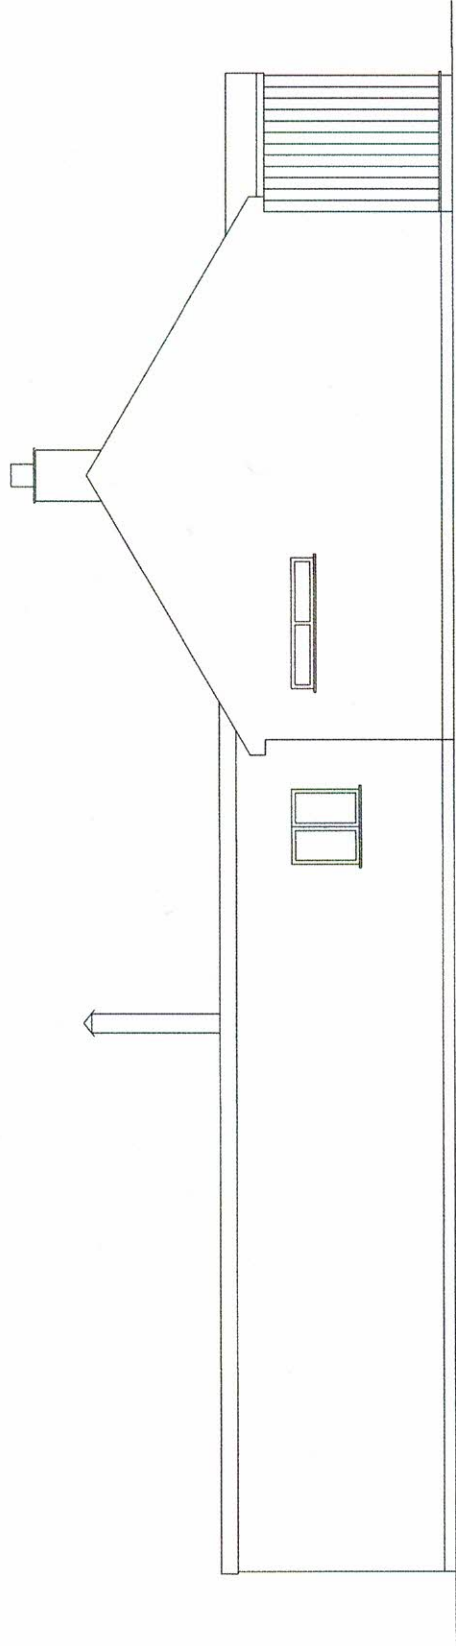

NORTH

This drawing is for the purpose of planning and building control. Do not scale from this drawing for construction. The builder is responsible for checking on site all dimensions and relevant information prior to the commencement of work

PLAN2BUILDSUSSEX.CO.UK
TEL: 01243 26 73 25

Mr. & Mrs. Vitanyi
3 Haydon Close, Bognor Regis
West Sussex PO21 4LG
PROPOSED ELEVATIONS
Date: JAN 2021 Scale 1:100 Dw no. PR.EL 06