


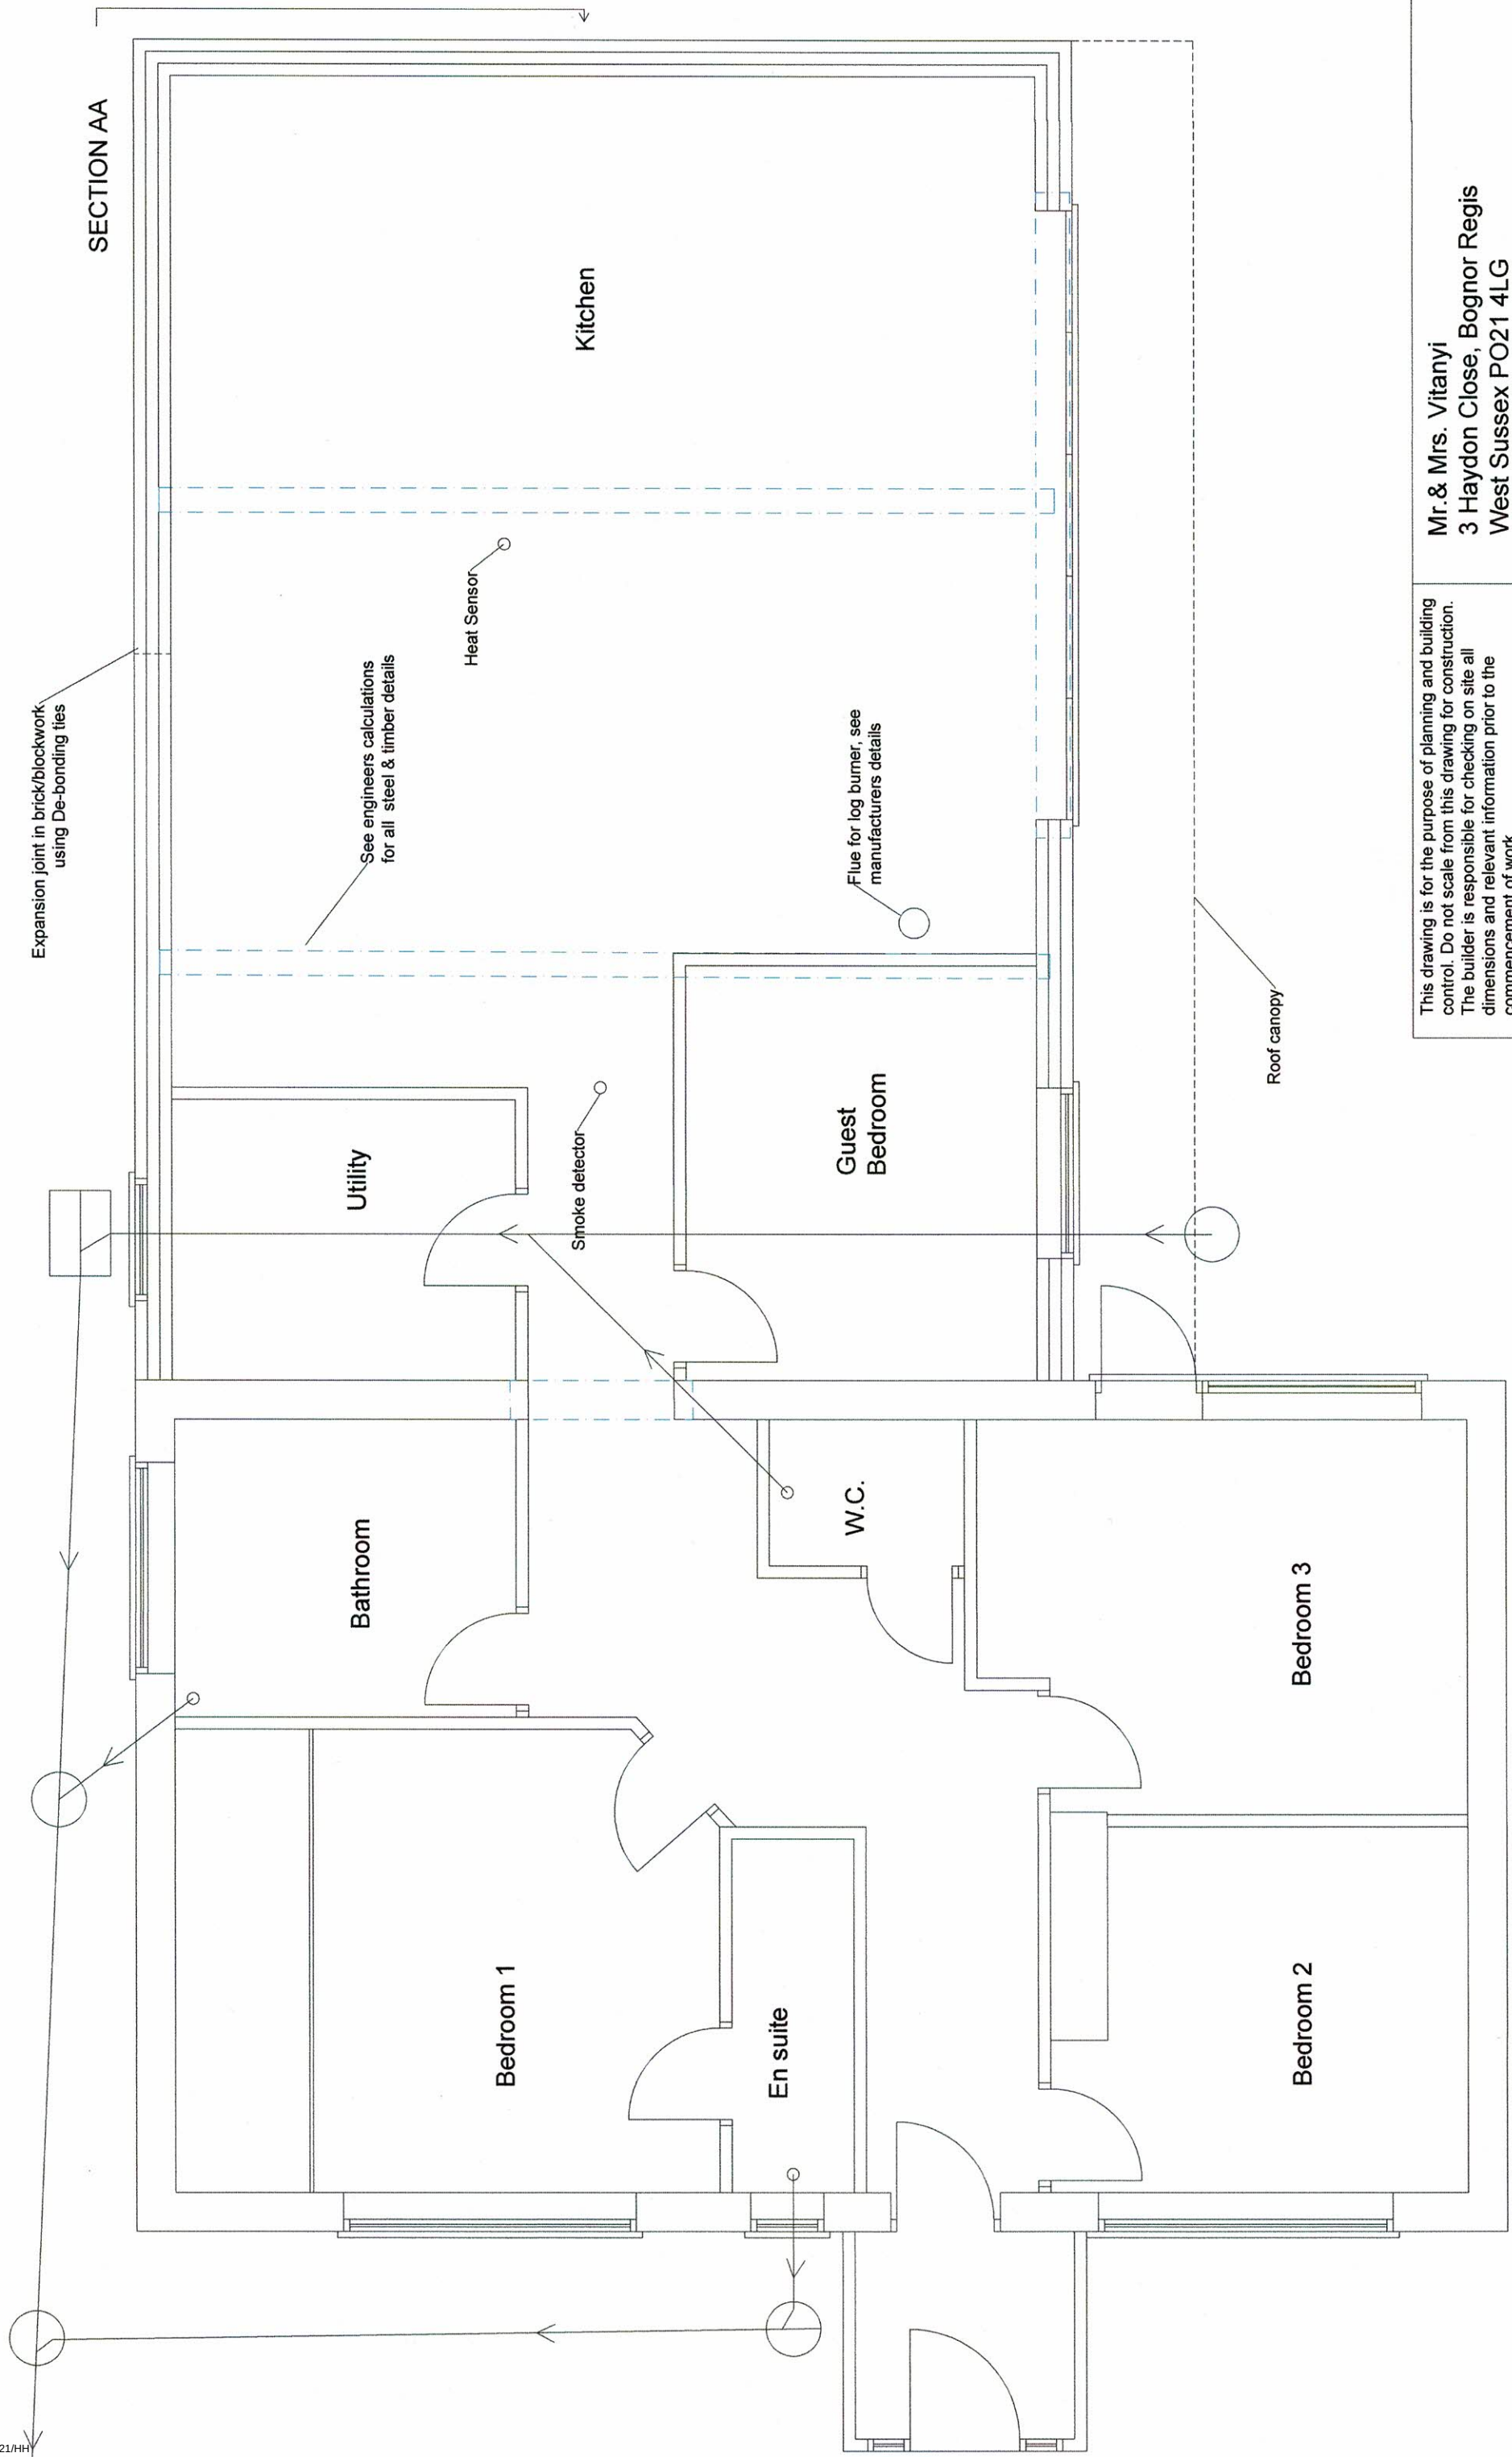

SECTION AA

Kitchen

Heat Sensor

See engineers calculations
for all steel & timber details

Flue for log burner, see
manufacturers details

Utility

Guest
Bedroom

Smoke detector

Bathroom

W.C.

Bedroom 1

En suite

Bedroom 3

Bedroom 2

Roof canopy

This drawing is for the purpose of planning and building control. Do not scale from this drawing for construction. The builder is responsible for checking on site all dimensions and relevant information prior to the commencement of work

Mr. & Mrs. Vitanyi

3 Haydon Close, Bognor Regis
West Sussex PO21 4LG

PROPOSED FLOORPLANS

Date: JAN 2021 Scale 1:50 Dw no. PR.FP. 06

PLAN2BUILDSUSSEX.CO.UK

TEL: 01243 26 73 25