



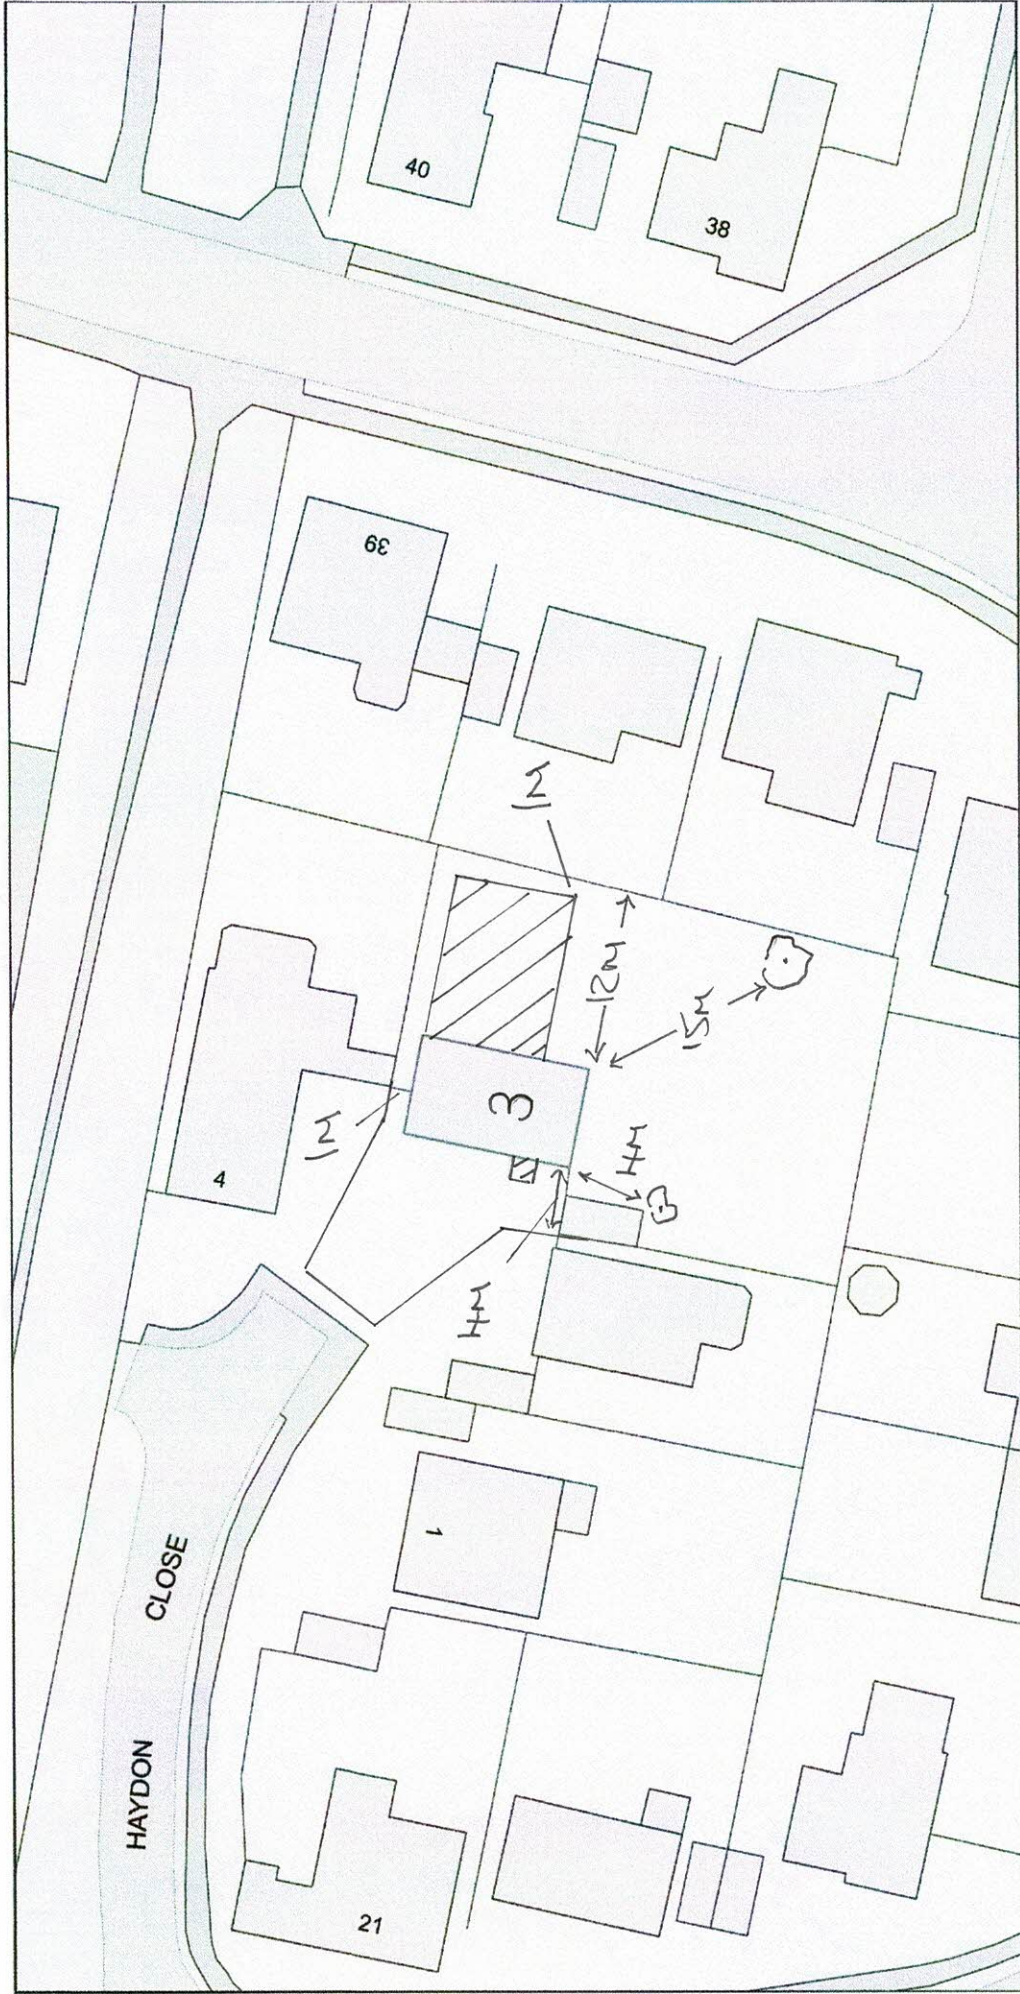

BLOCK PLAN 1:500

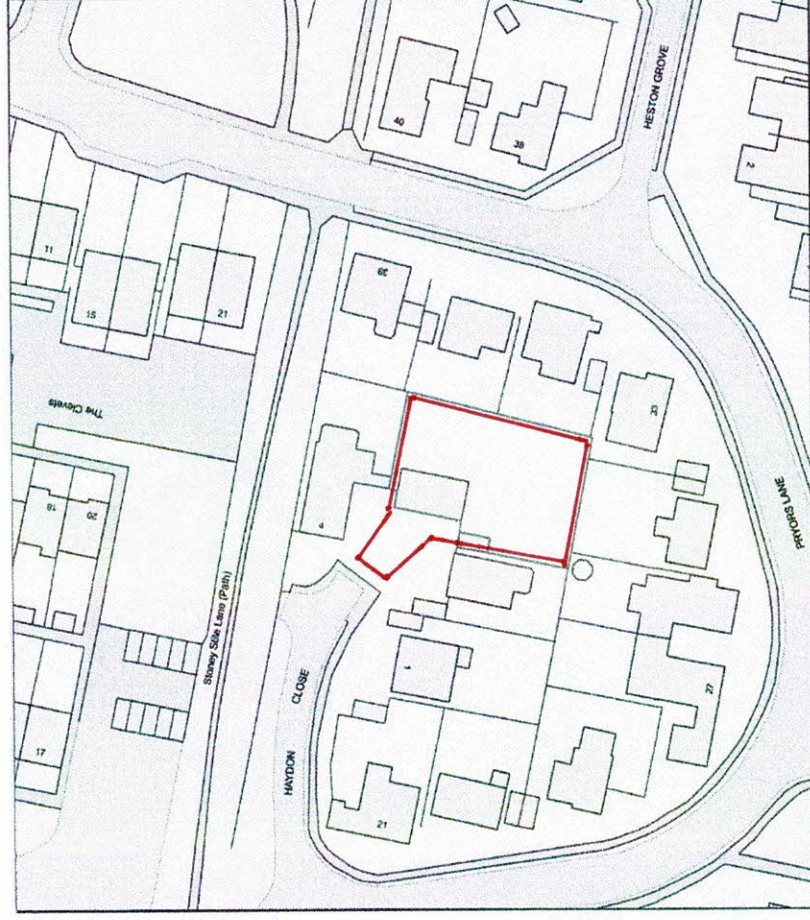

LOCATION PLAN 1:1250



This drawing is for the purpose of planning and building control. Do not scale from this drawing for construction. The builder is responsible for checking on site all dimensions and relevant information prior to the commencement of work

PLAN2BUILDSUSSEX.CO.UK

Mr. & Mrs. Vitanyi
3 Haydon Close, Bognor Regis
West Sussex PO21 4LG
BLOCK & LOCATION PLANS
Date: JAN 2021 Dwg.no. BL. & LOC. 01