


BLOCK PLAN 3 HAYDON CLOSE BOGNOR REGIS

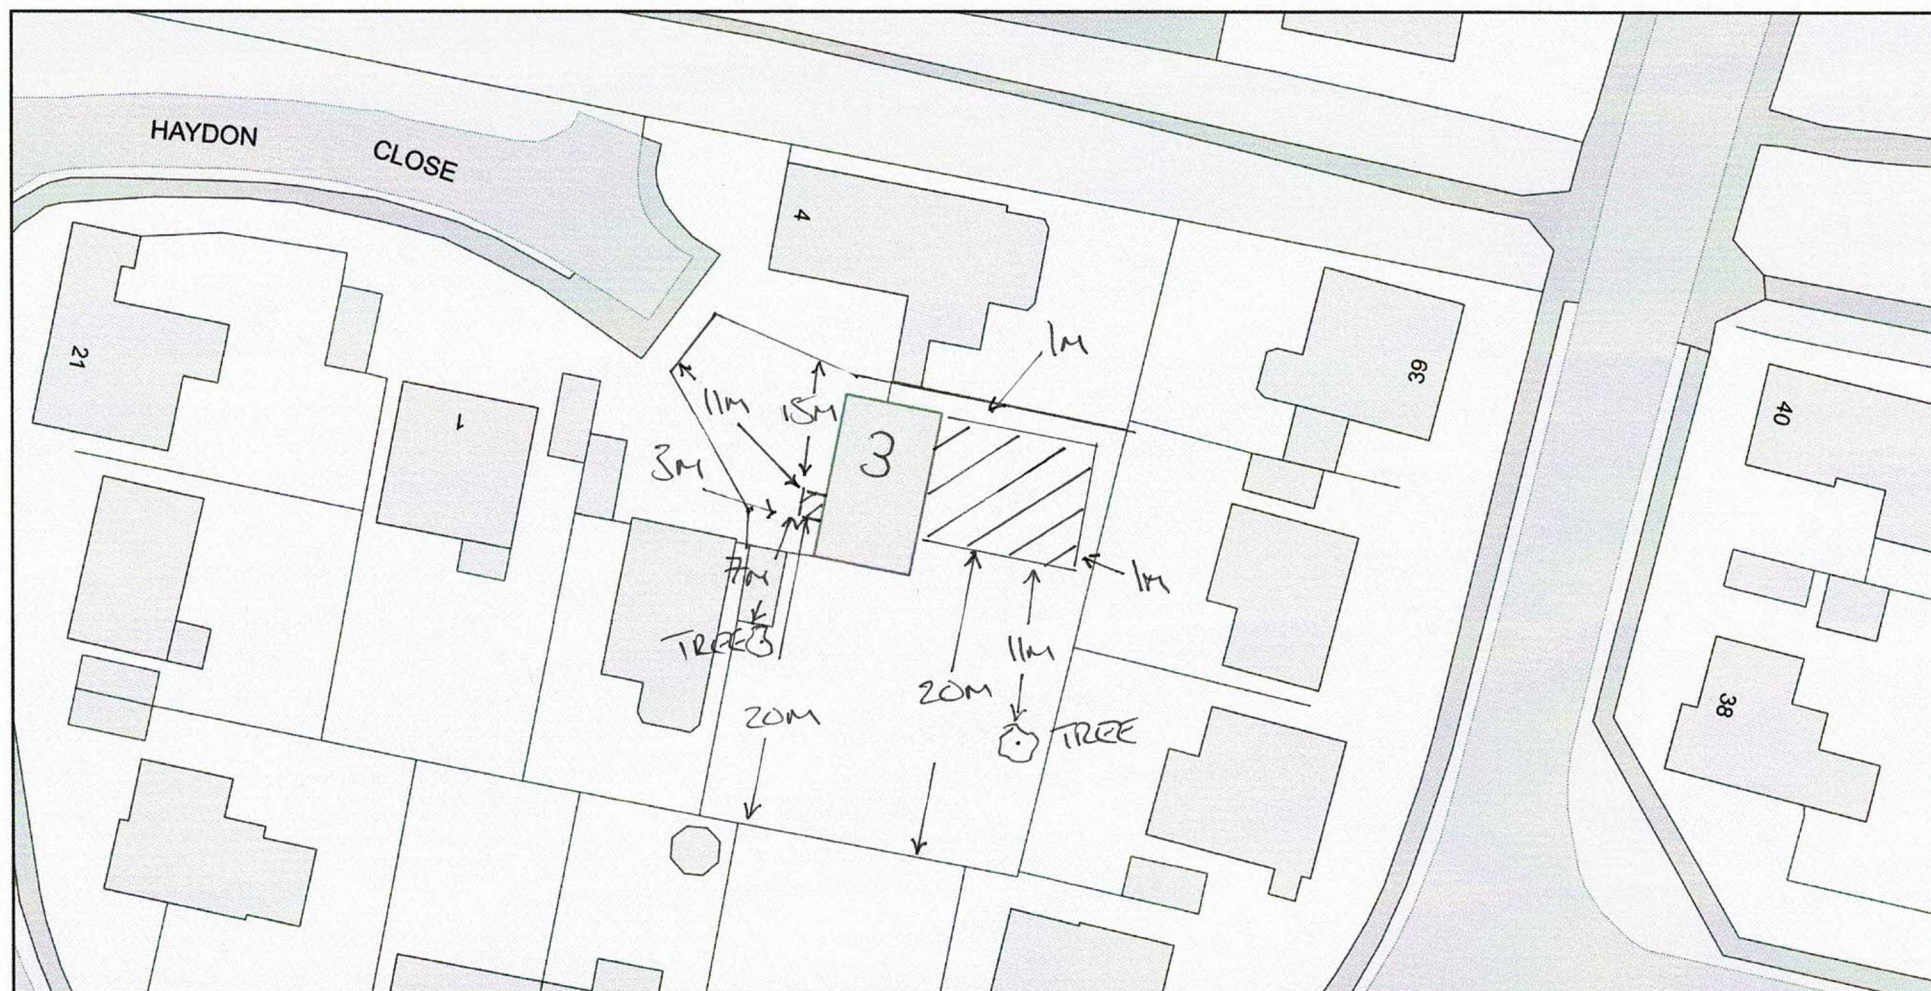

0 20
Metres



Plan Produced for: MRS. VITANYI

Date Produced: 20 Jan 2021

Plan Reference Number: TQRQM21020105703215

Scale: 1:500 @ A4

© Crown copyright and database rights 2019 OS 100042766

