



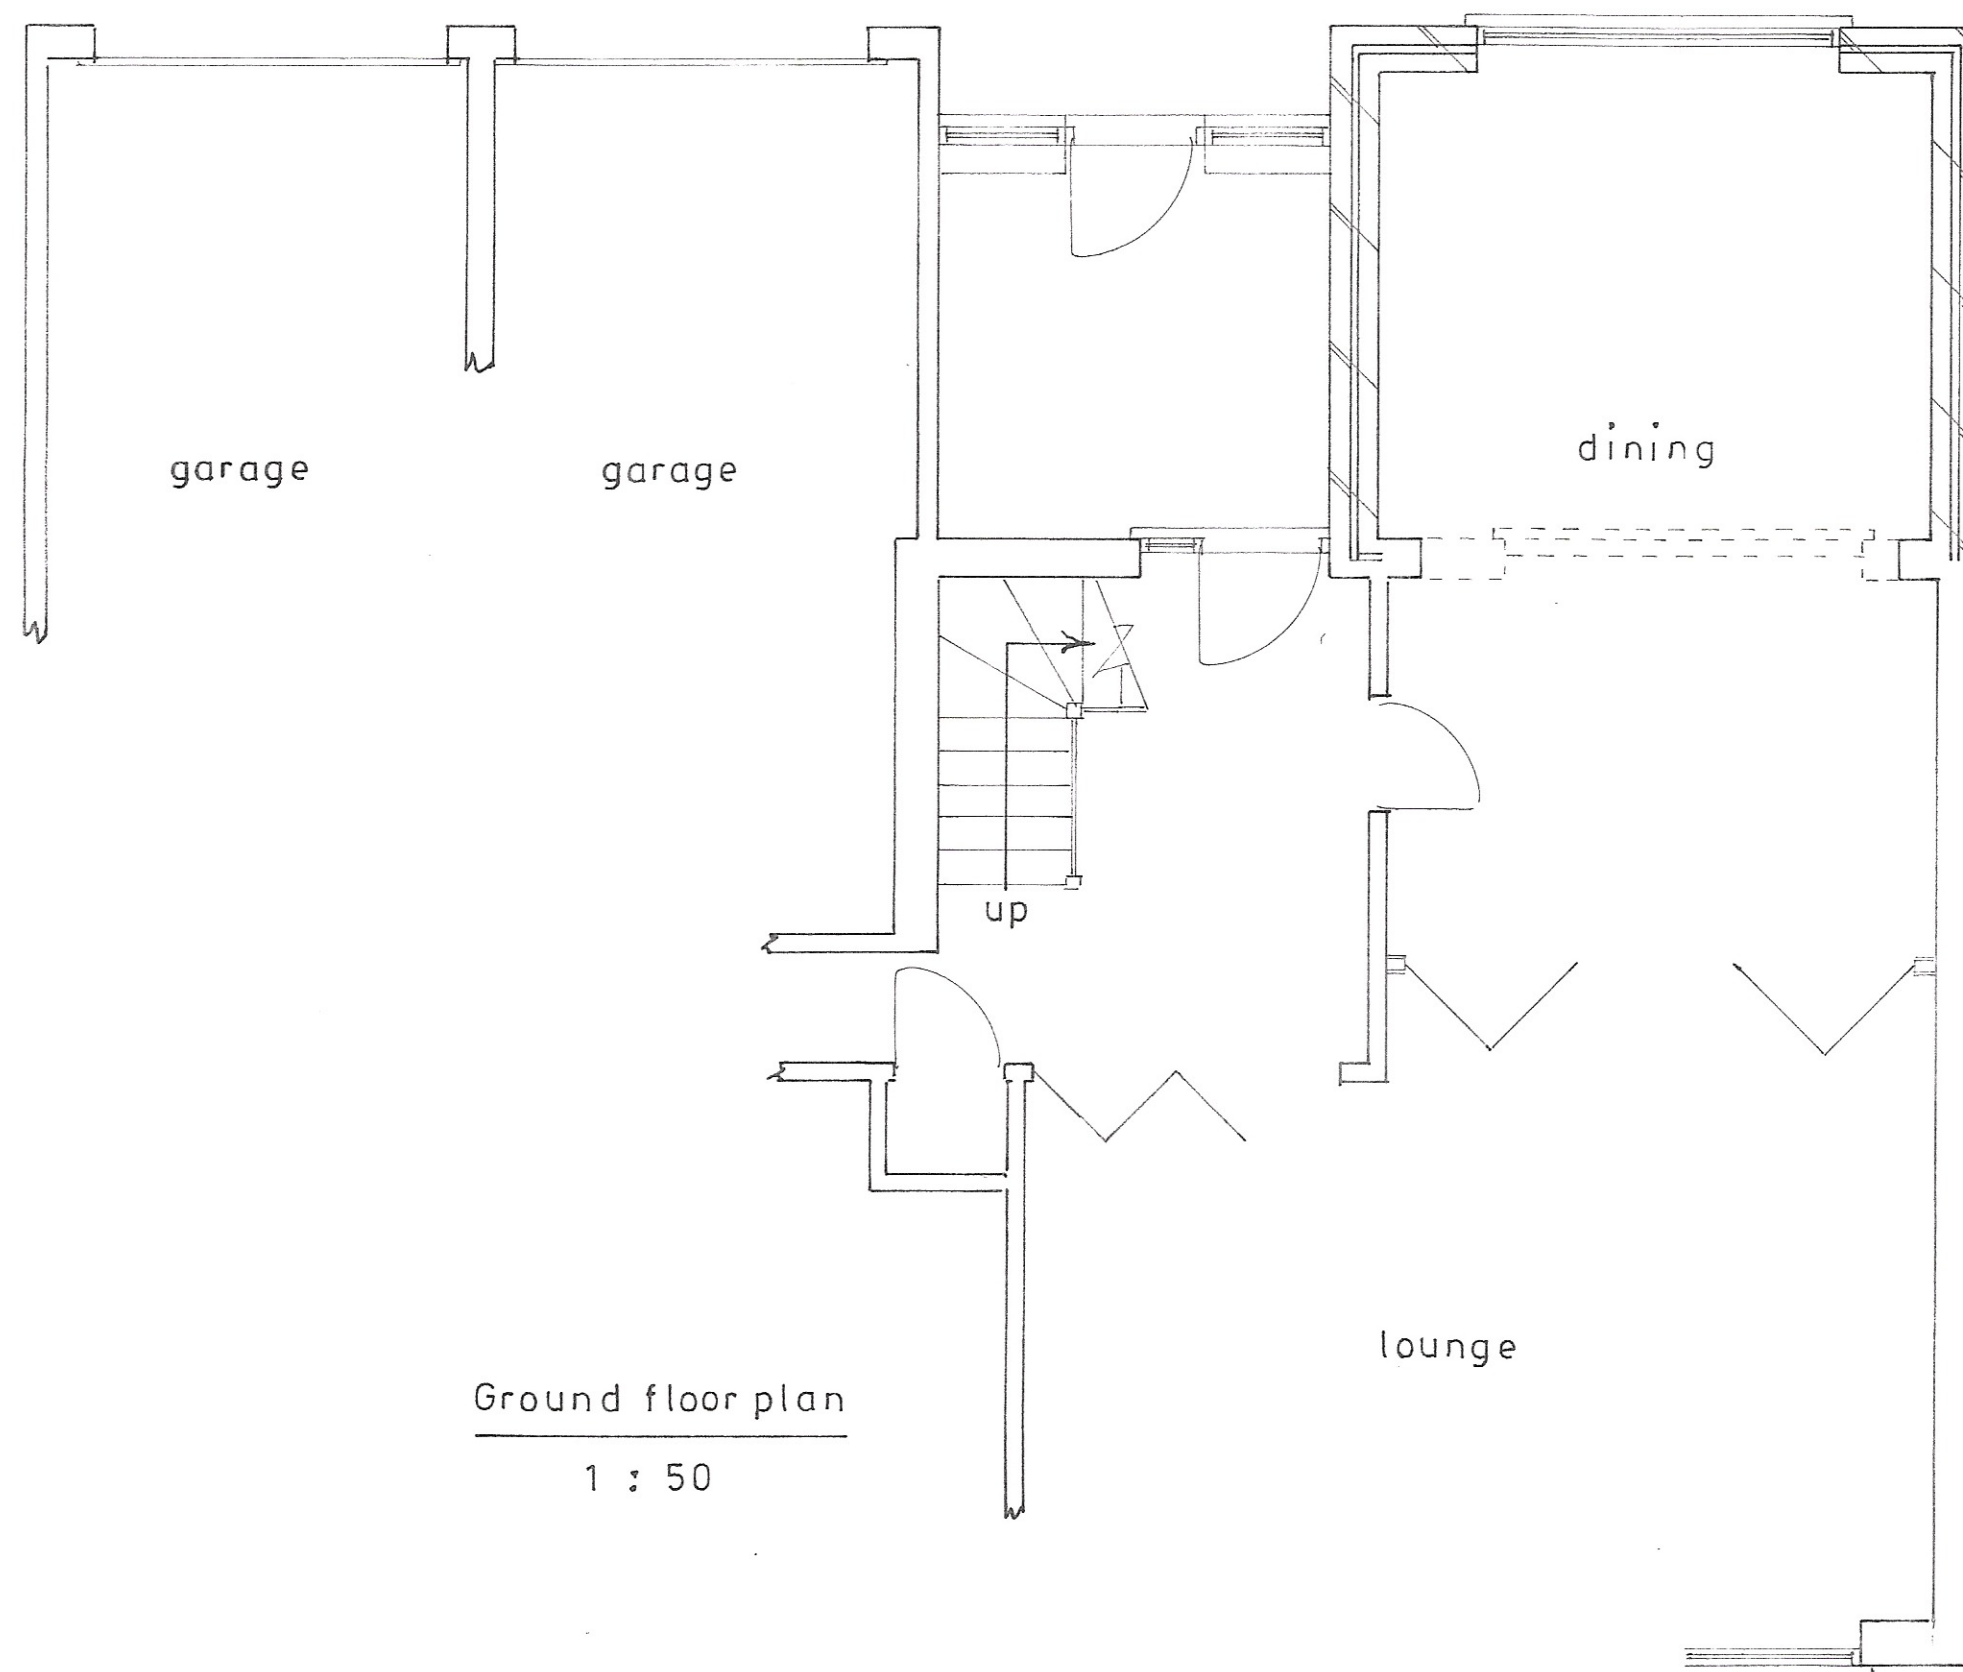

3350

2500

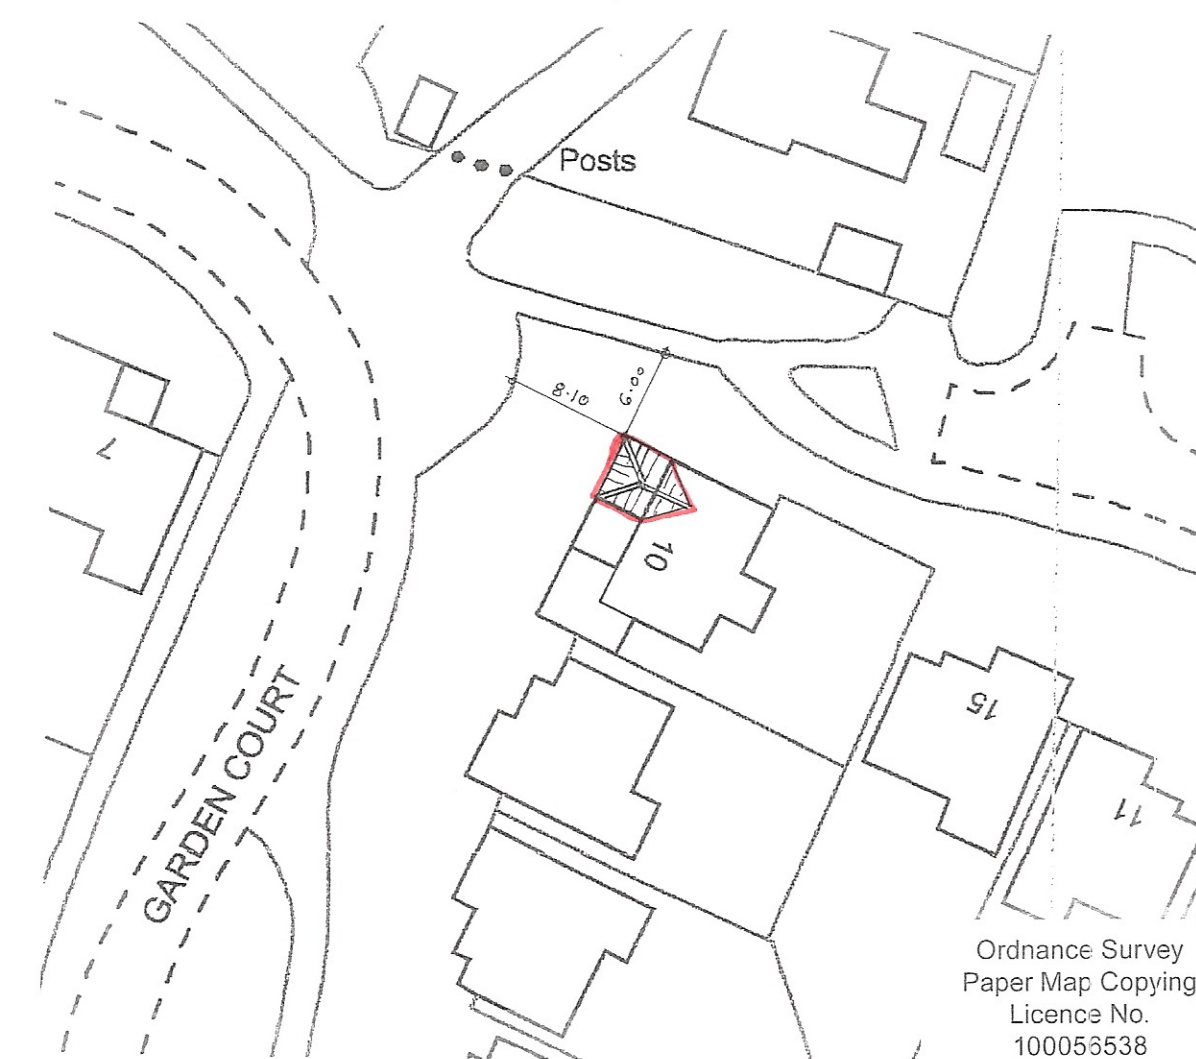

Ordnance Survey
Paper Map Copying
Licence No.
100055538

sheet 1 of 3

Proposed

PROPOSED TWO STOREY EXTENSION AT 10, GARDEN COURT, ALDWICK
FOR MR. & MRS. C. PRATT.

Bryan Butcher
Rainbow Cottage
Nyetimber Lane
Bognor Regis PO21 3JX
01243 266871
07973 233442
bryan.butcher@btinternet.com
www.bryanbutcher.com