


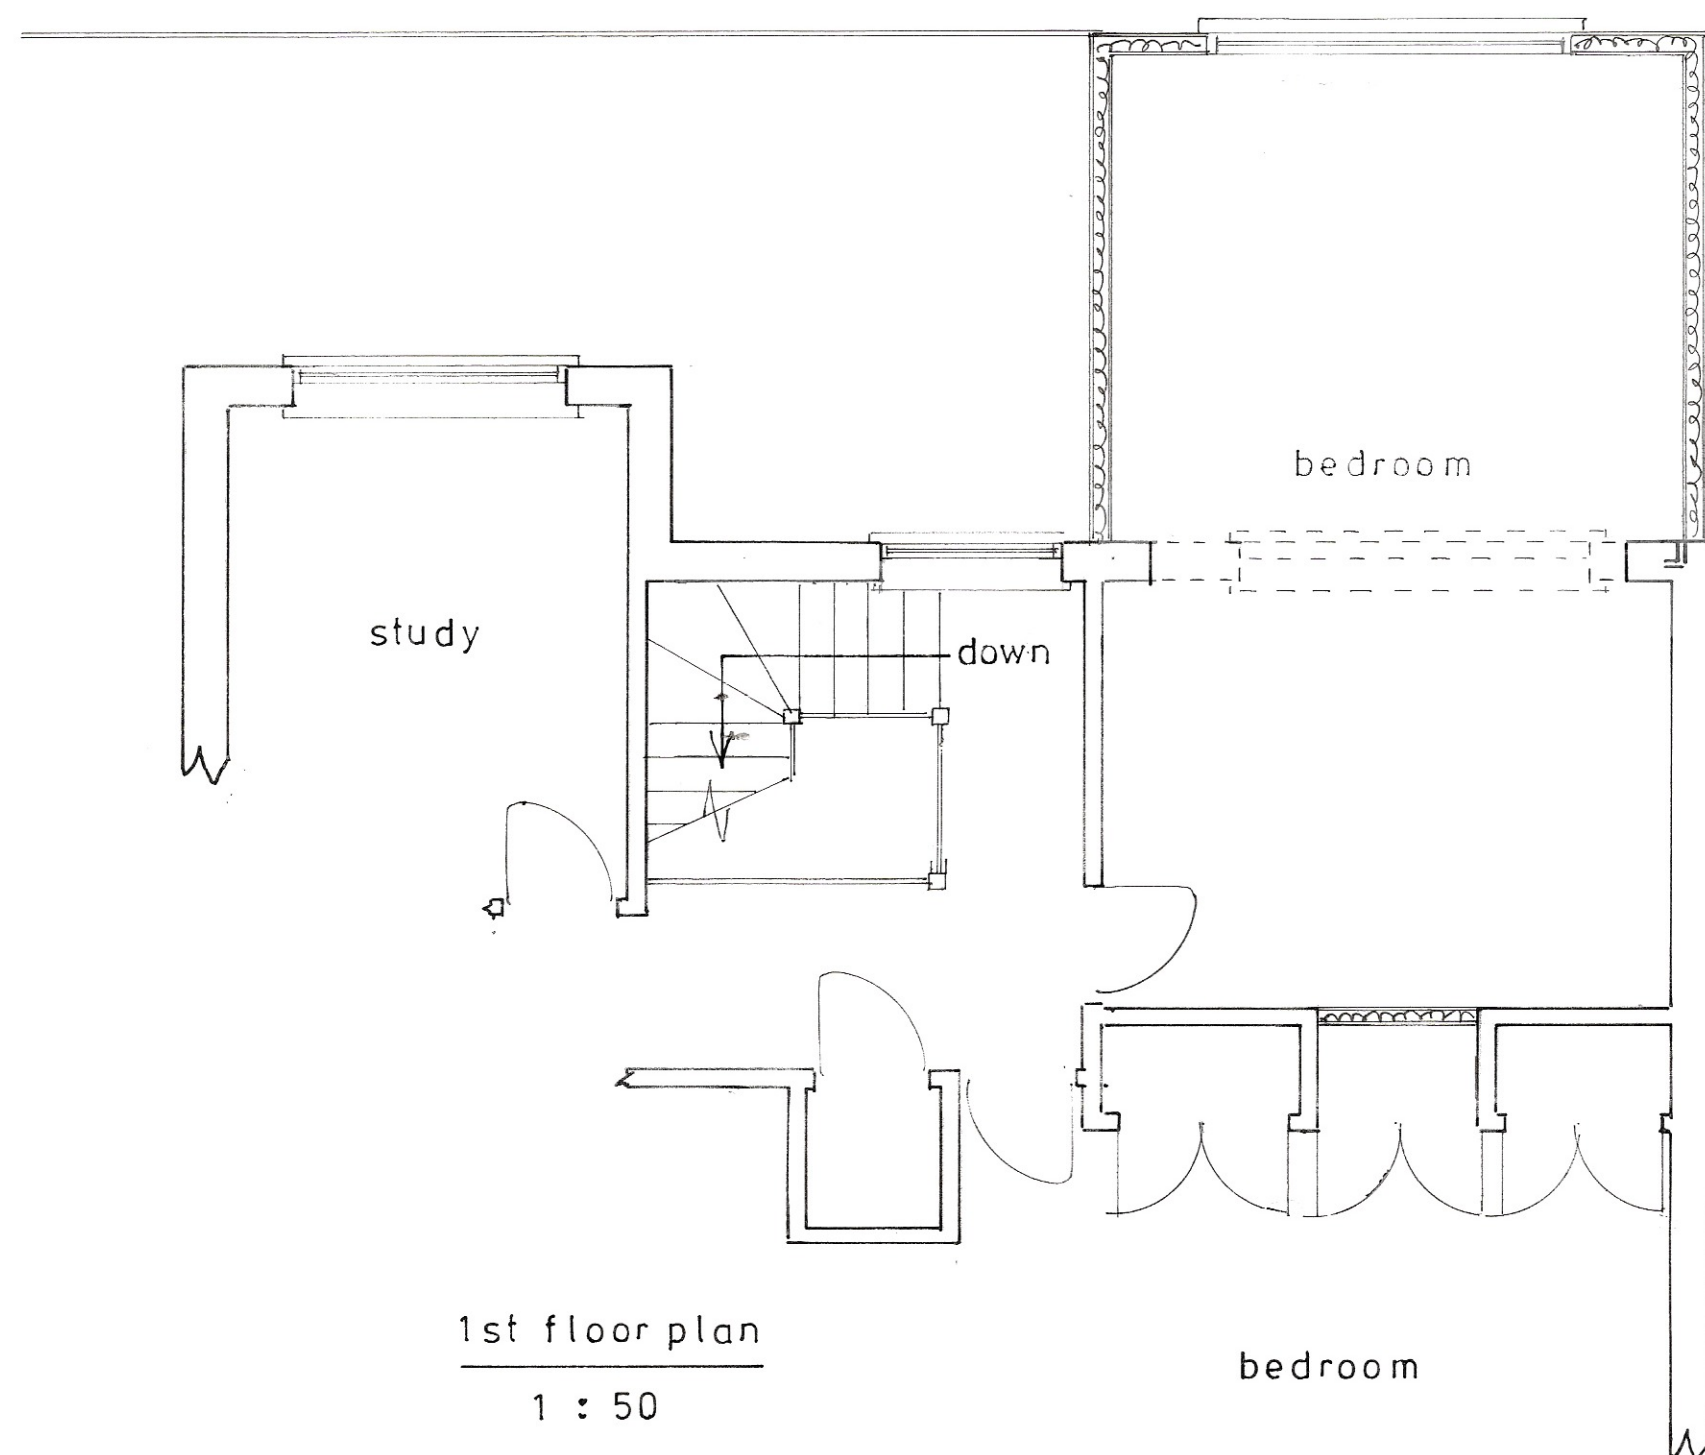

Proposed

PROPOSED TWO STOREY EXTENSION AT 10, GARDEN COURT, ALDWICK
FOR MR. & MRS. C. PRATT.

sheet 2 of 3

Bryan Butcher
 Rainbow Cottage
 Nyetimber Lane
 Bognor Regis PO21 3JX
 01243 266871
 07973 233442
 bryan.butcher@btinternet.com
 www.bryanbutcher.com