



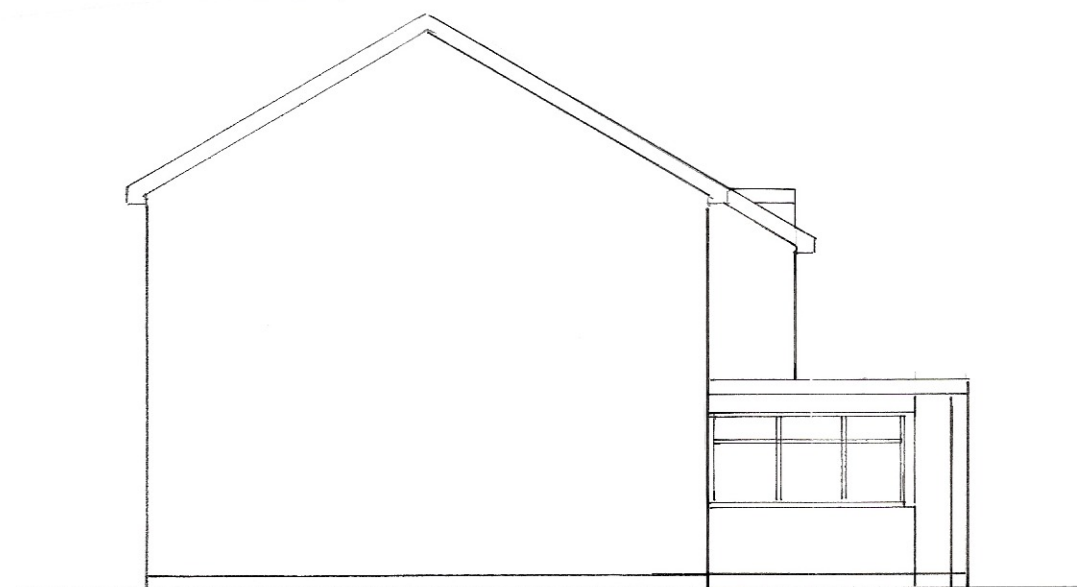


north

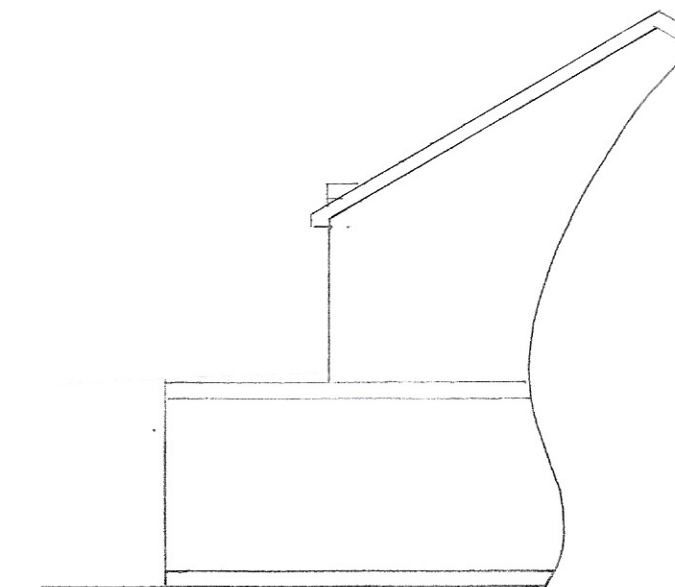


west
1 : 100




south

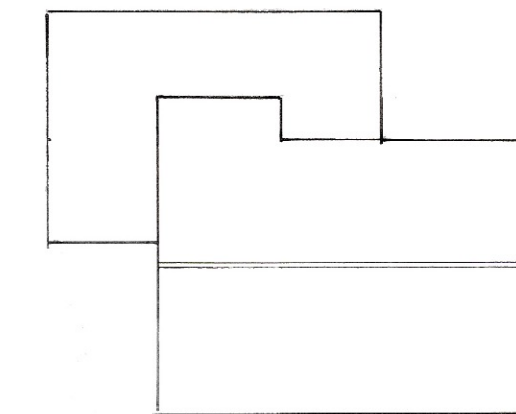


roof plan
1 : 200

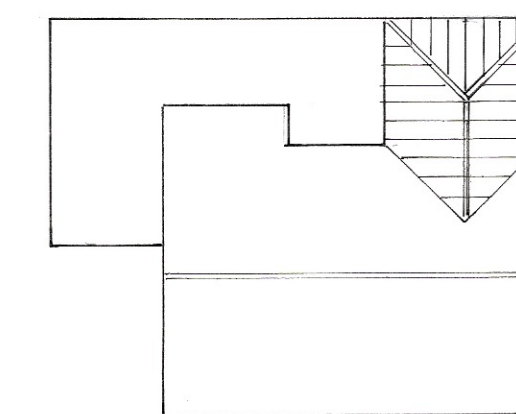

proposed roof plan

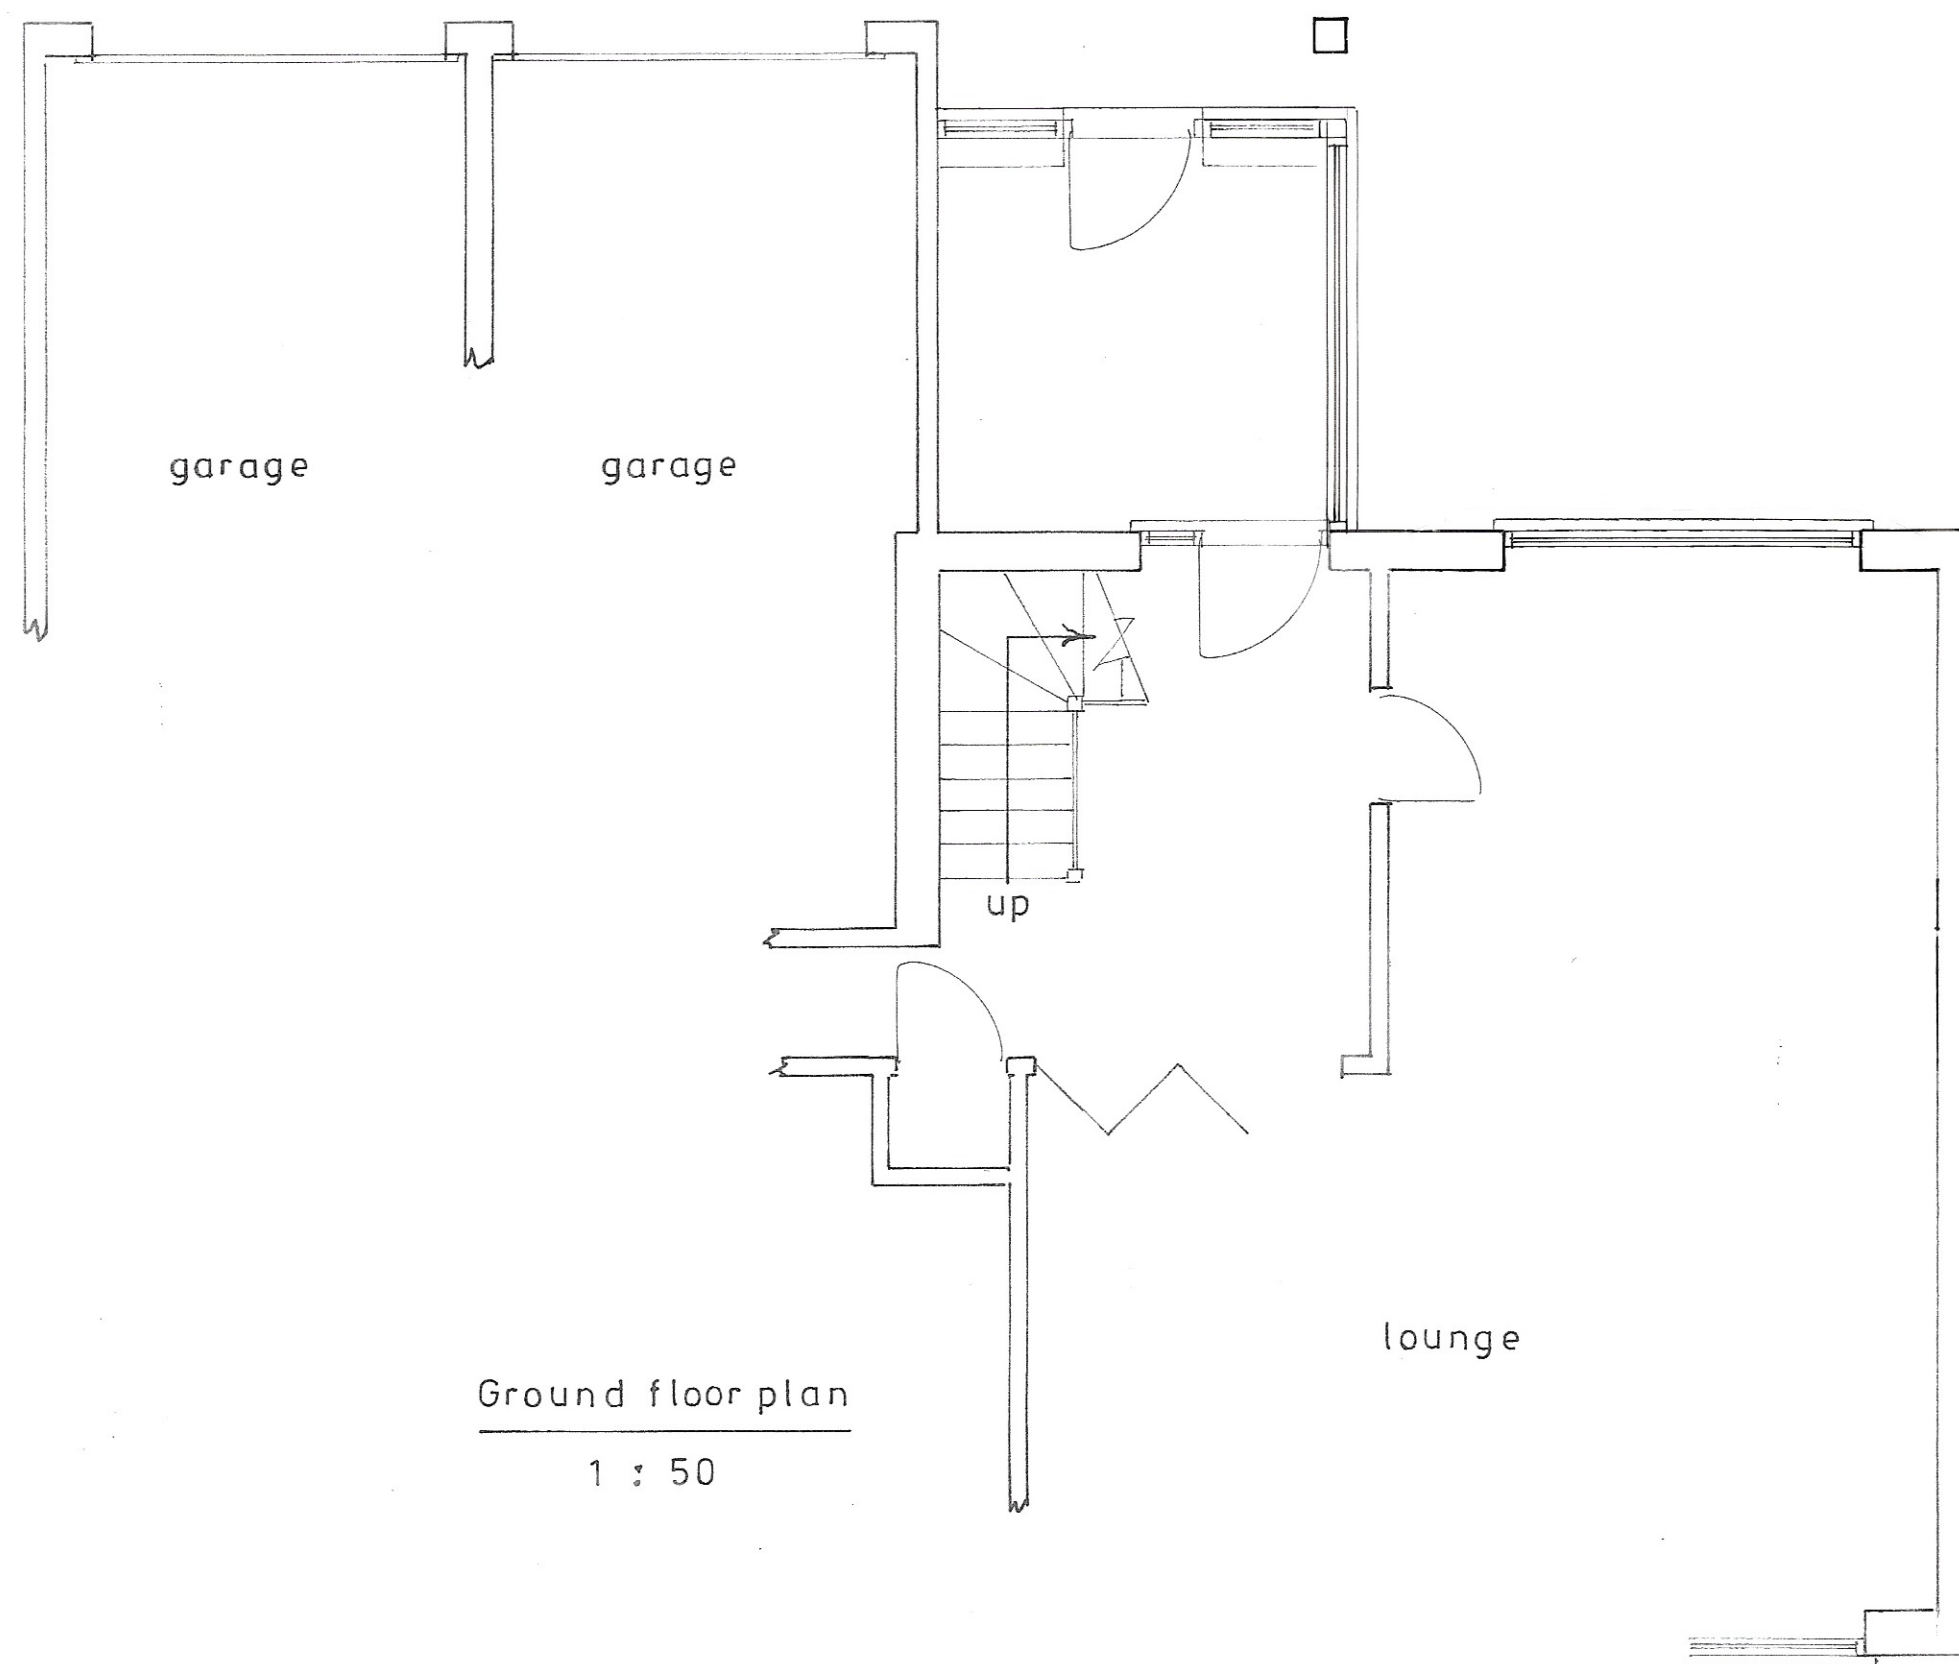

Ground floor plan
1 : 50

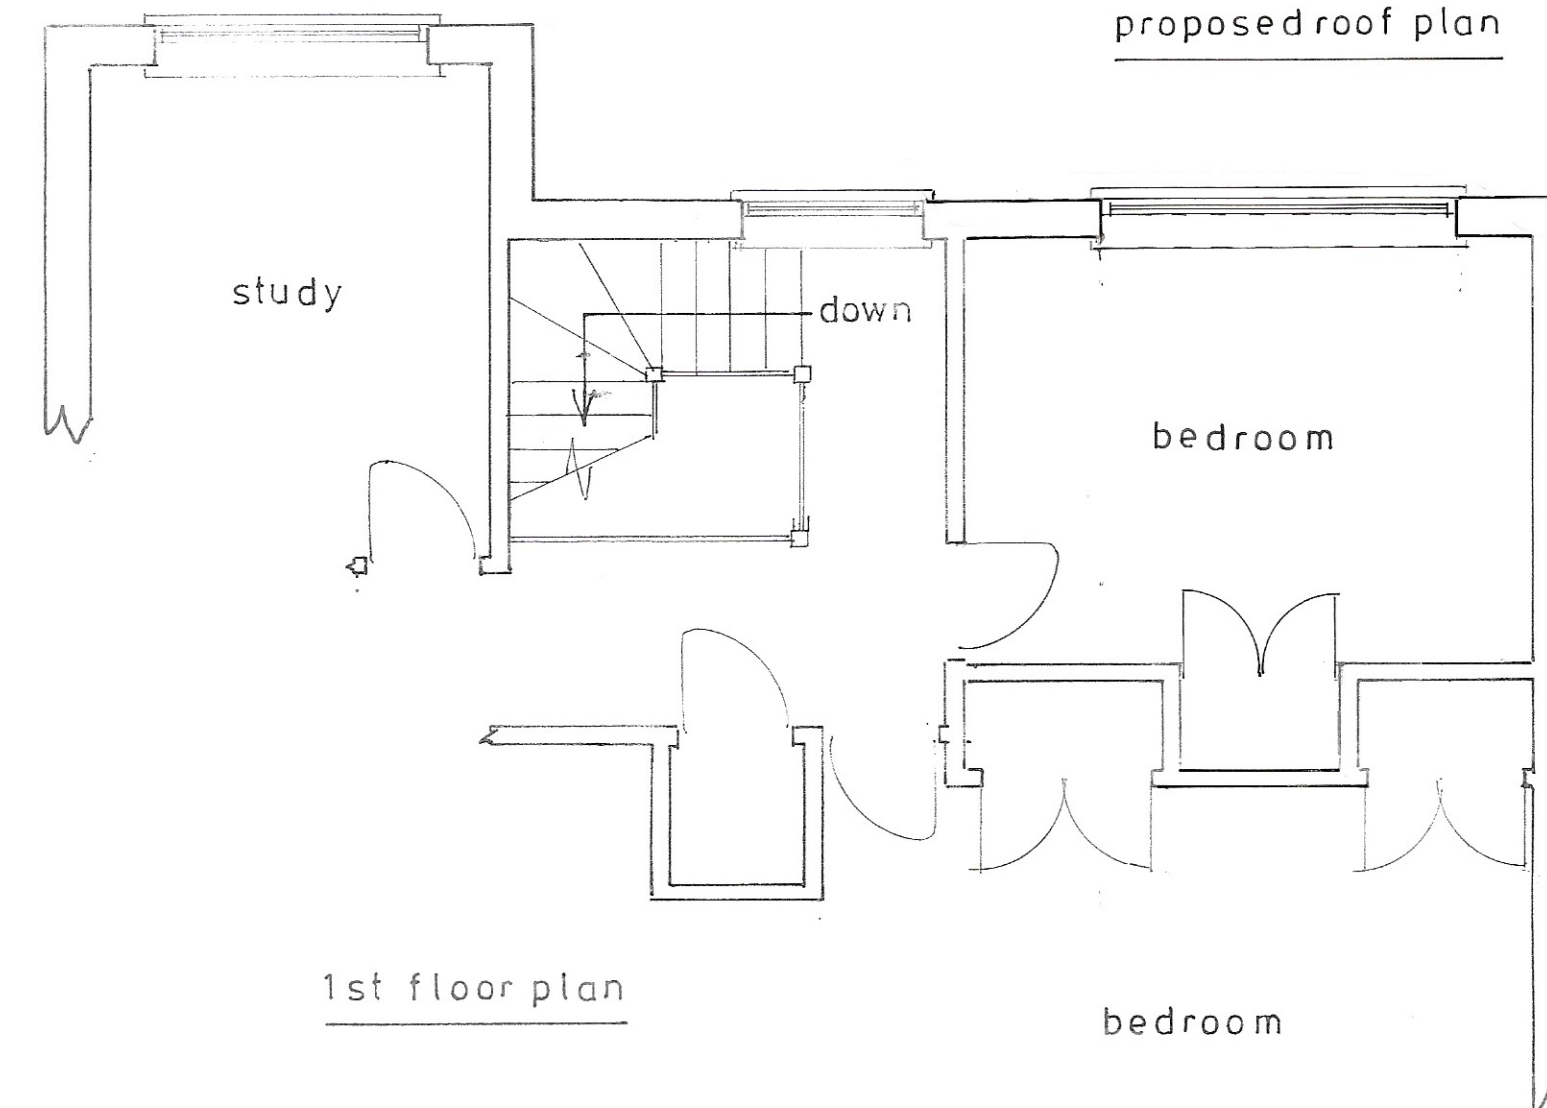

1st floor plan

Existing

PROPOSED TWO STOREY EXTENSION AT 10, GARDEN COURT, ALDWICK
FOR MR. & MRS. C. PRATT.

sheet 3 of 3

Bryan Butcher
Rainbow Cottage
Nyetimber Lane
Bognor Regis PO21 3JX
01243 266871
07973 233442
bryan.butcher@btinternet.com
www.bryanbutcher.com