

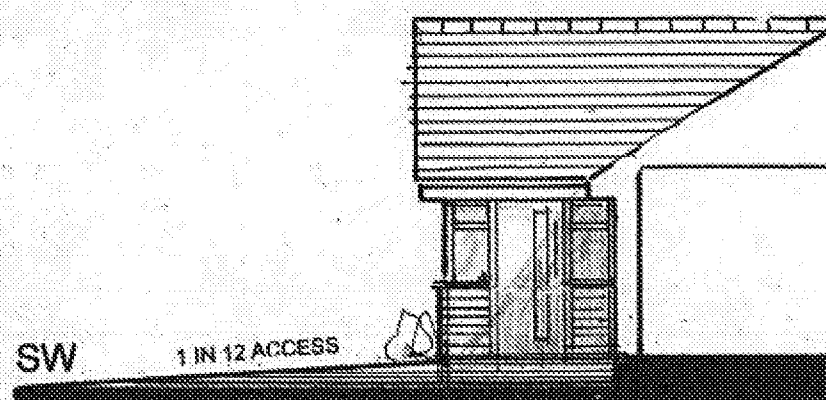
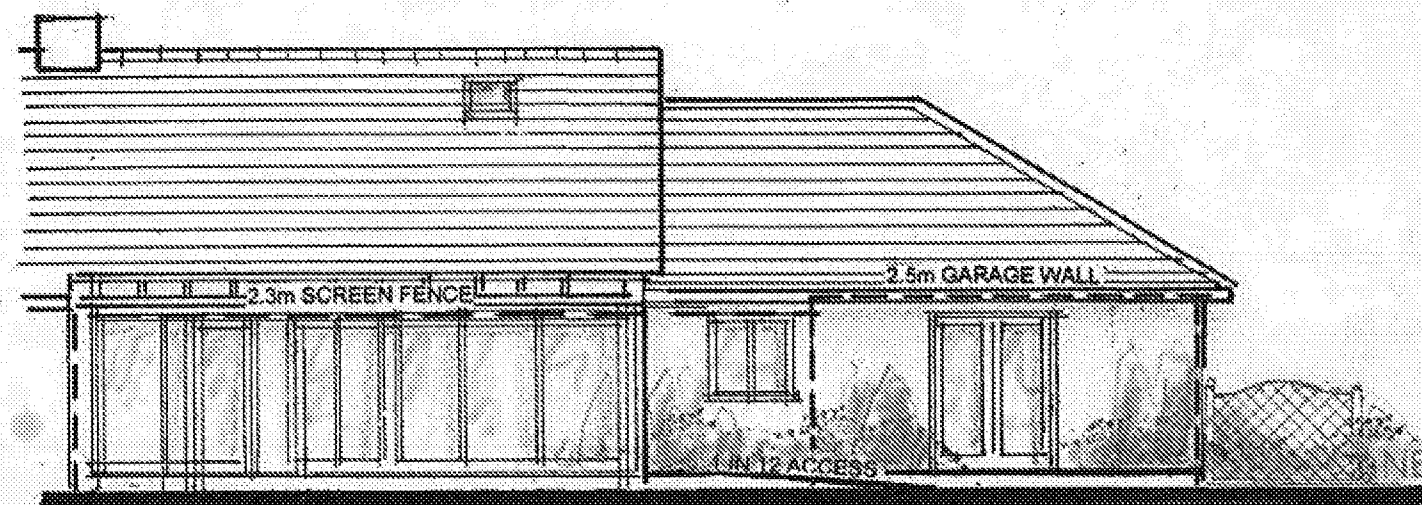
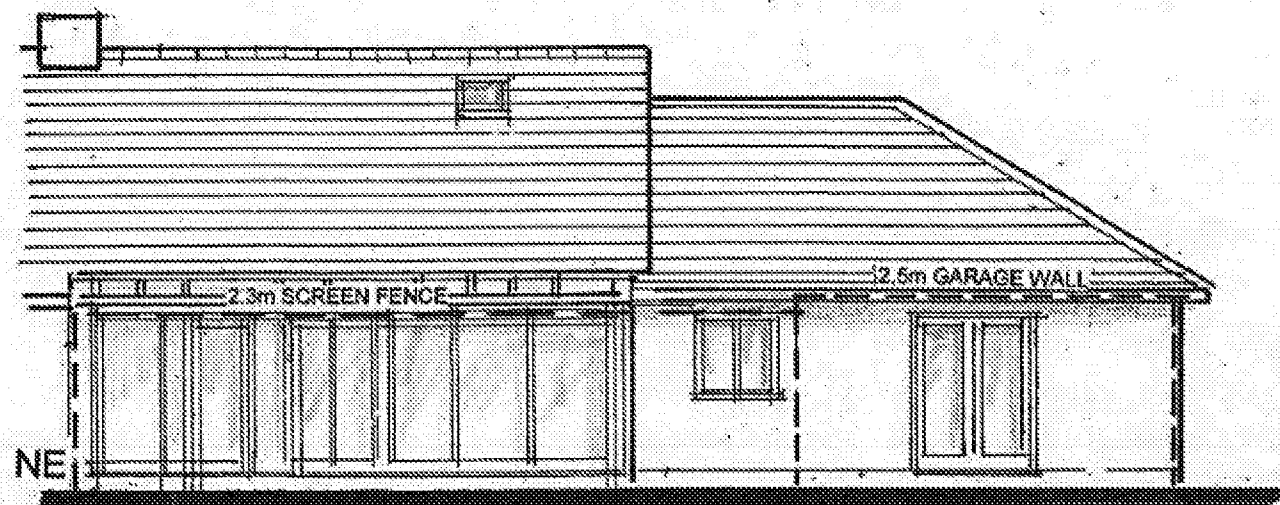


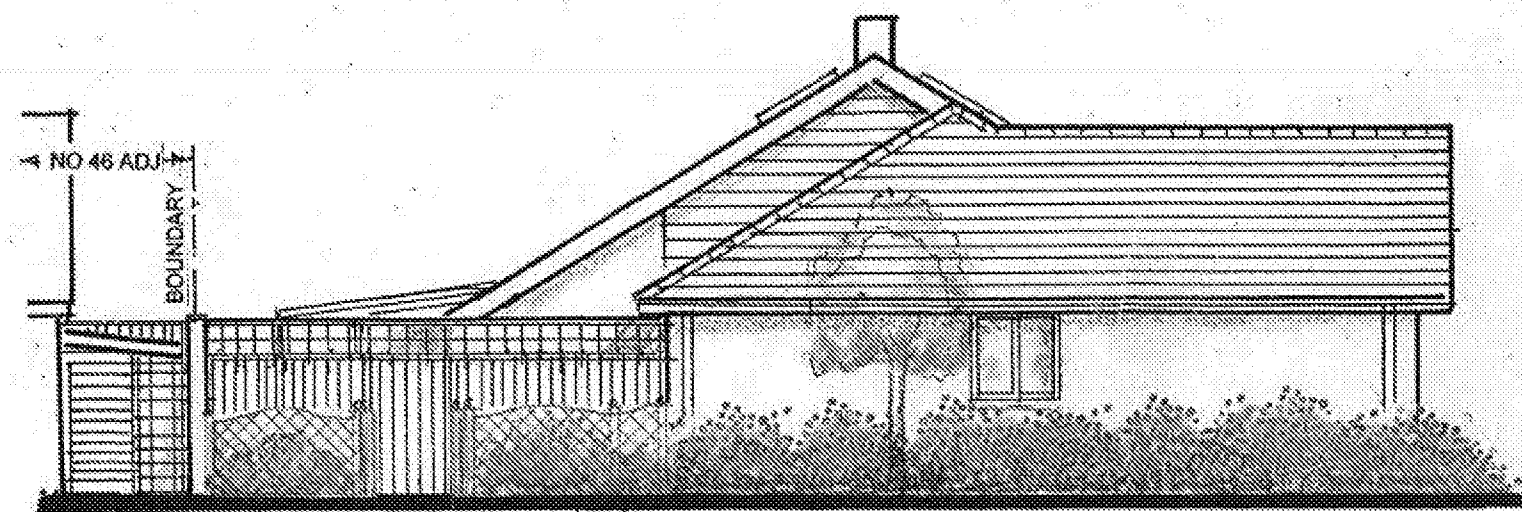

AS EXISTING

AS PROPOSED

PROPOSED ALTERATIONS TO CREATE 'GRANNY ANNEXE' AT
44 CHRISTCHURCH CRESCENT WESTMEADS PO21 5SJ
SCALE 1:100.....ELEVATIONS.....DRG NO 640-02D

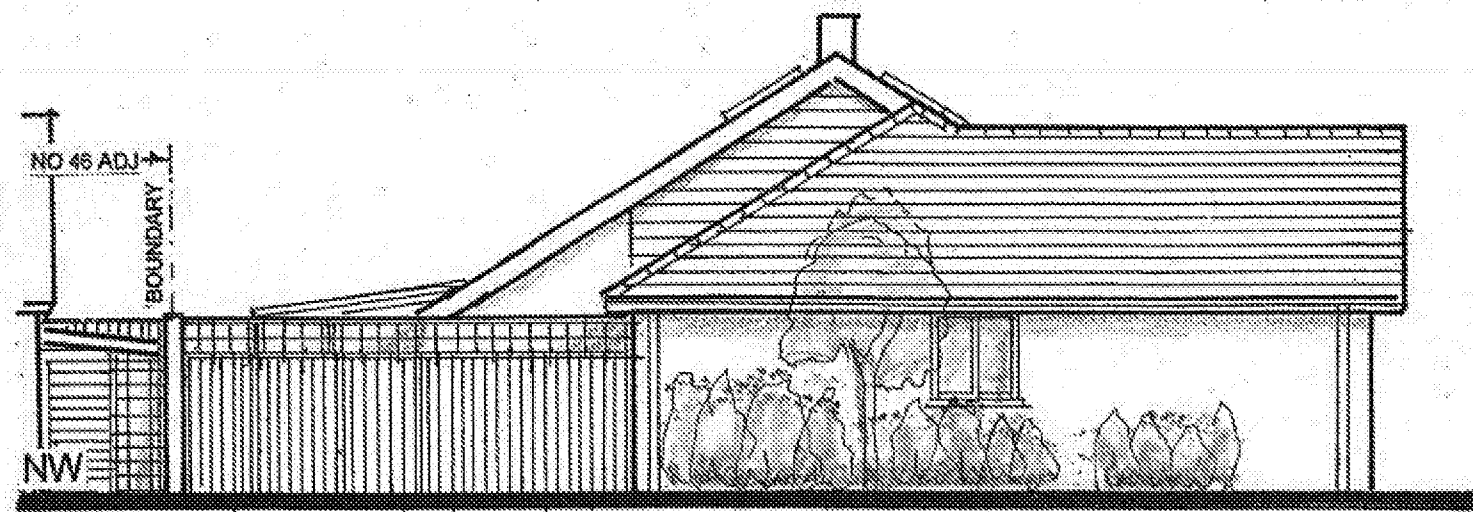