


REF 1

STRAWBERRY COTTAGE

NOT TO SCALE

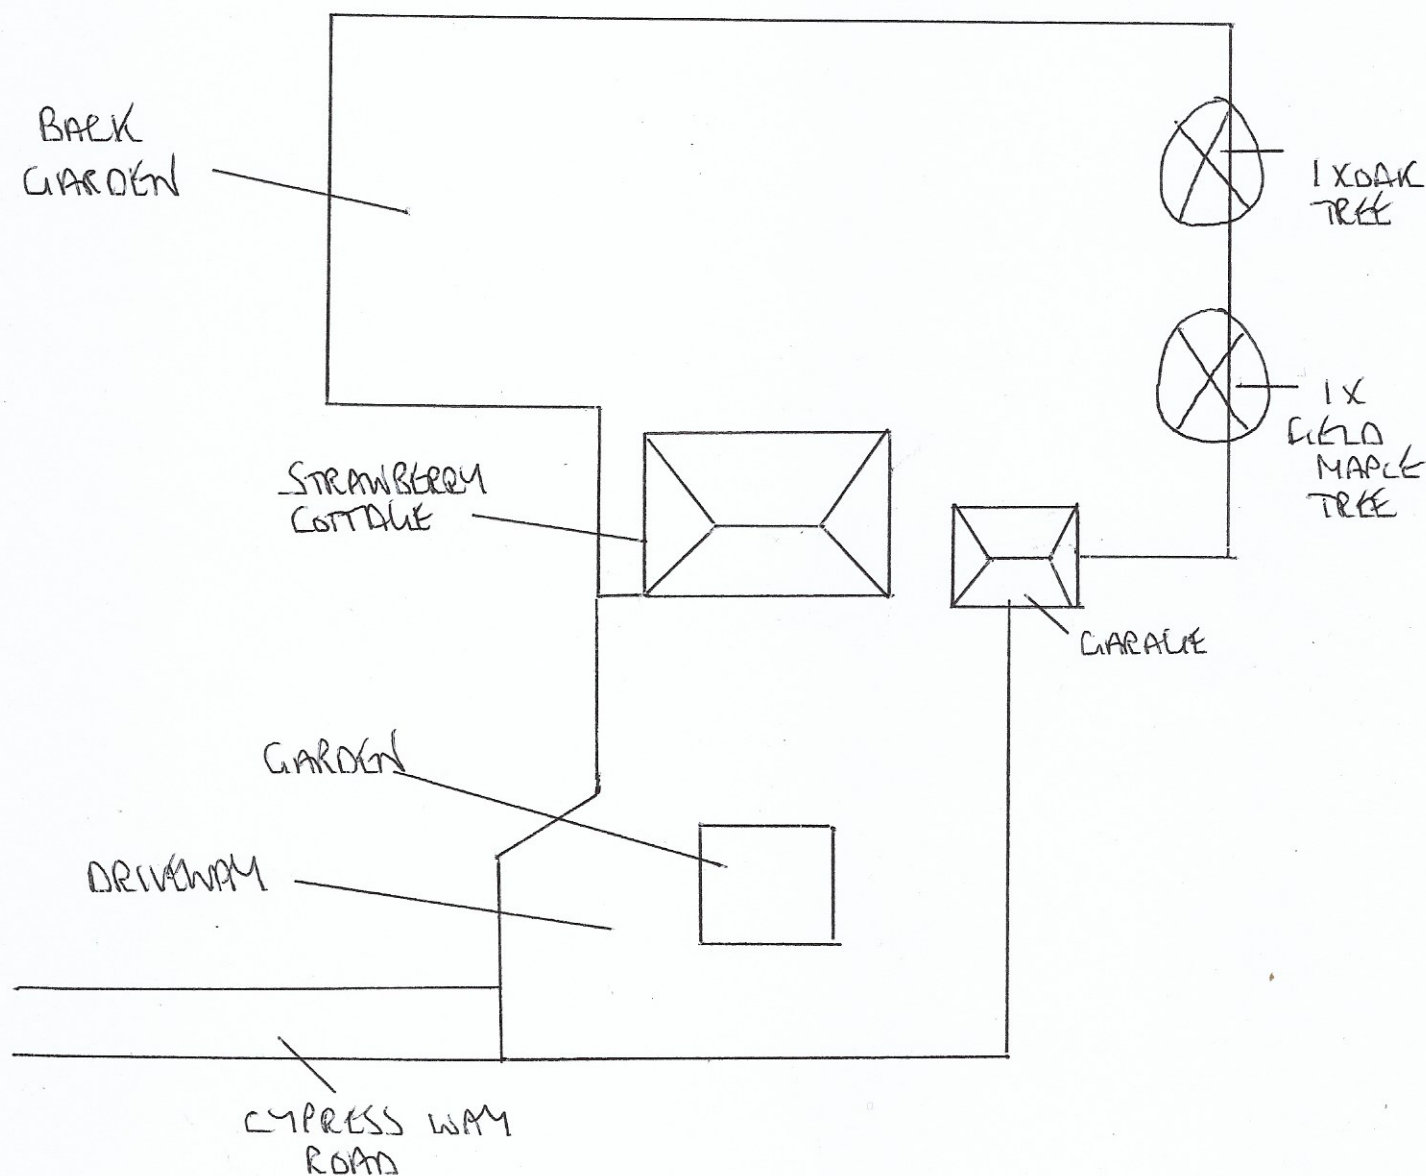

1. 1X OAK TO REDUCE 2X TOPS HEIGHT BY 6 METERS AND TO BRING REMAINDER LIMBS IN TO MATCH TO DEMOWOOD AS CONDITION OF TREE IS UNBALANCED.
2. 1X FIELD MAPLE TO REDUCE BY 2-3 METERS ON LATERALS NORTH SIDE AWAY FROM PROPERTY.