


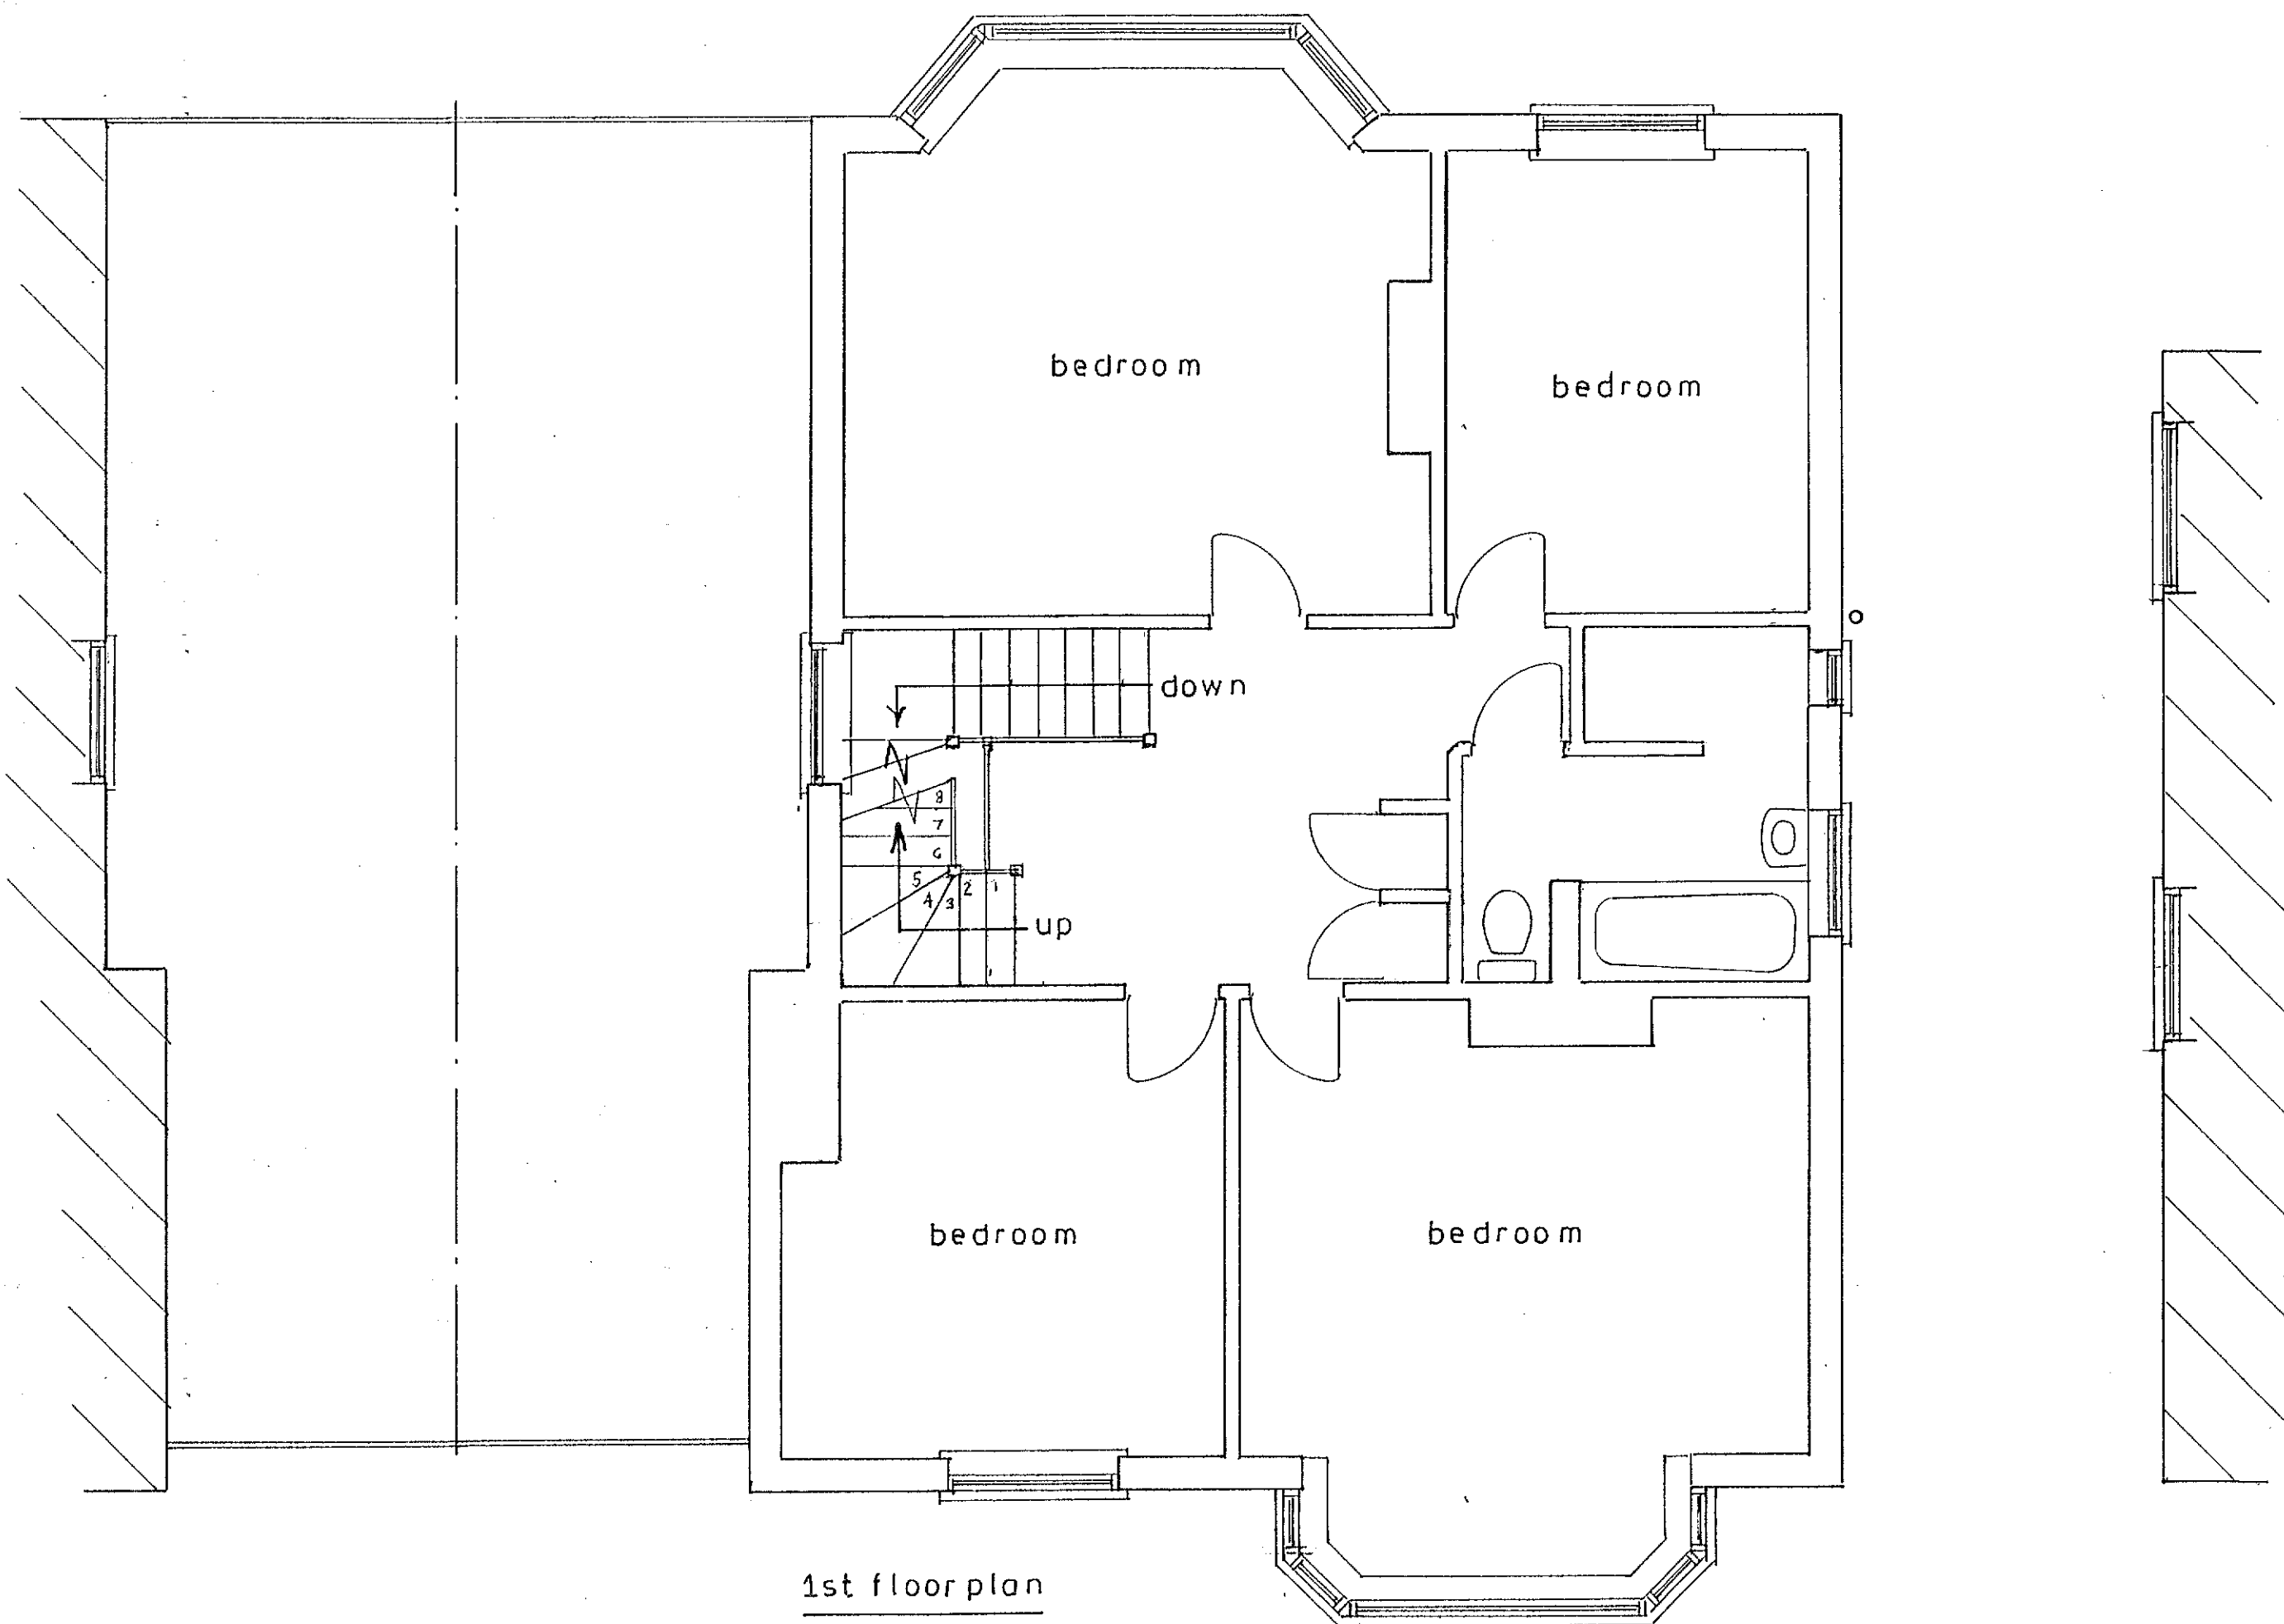

Proposed

PROPOSED 2ND FLOOR LOFT CONVERSION AT 22, SILVERSTON AVE., ALDWICK  
FOR MR. & MRS. S. DORAN.

sheet 2 of 4

Bryan Butcher  
 Rainbow Cottage  
 Nyetimber Lane  
 Bognor Regis PO21 3JX  
 01243 266871  
 07973 233442  
 bryan.butcher@btinternet.com  
 www.bryanbutcher.com