


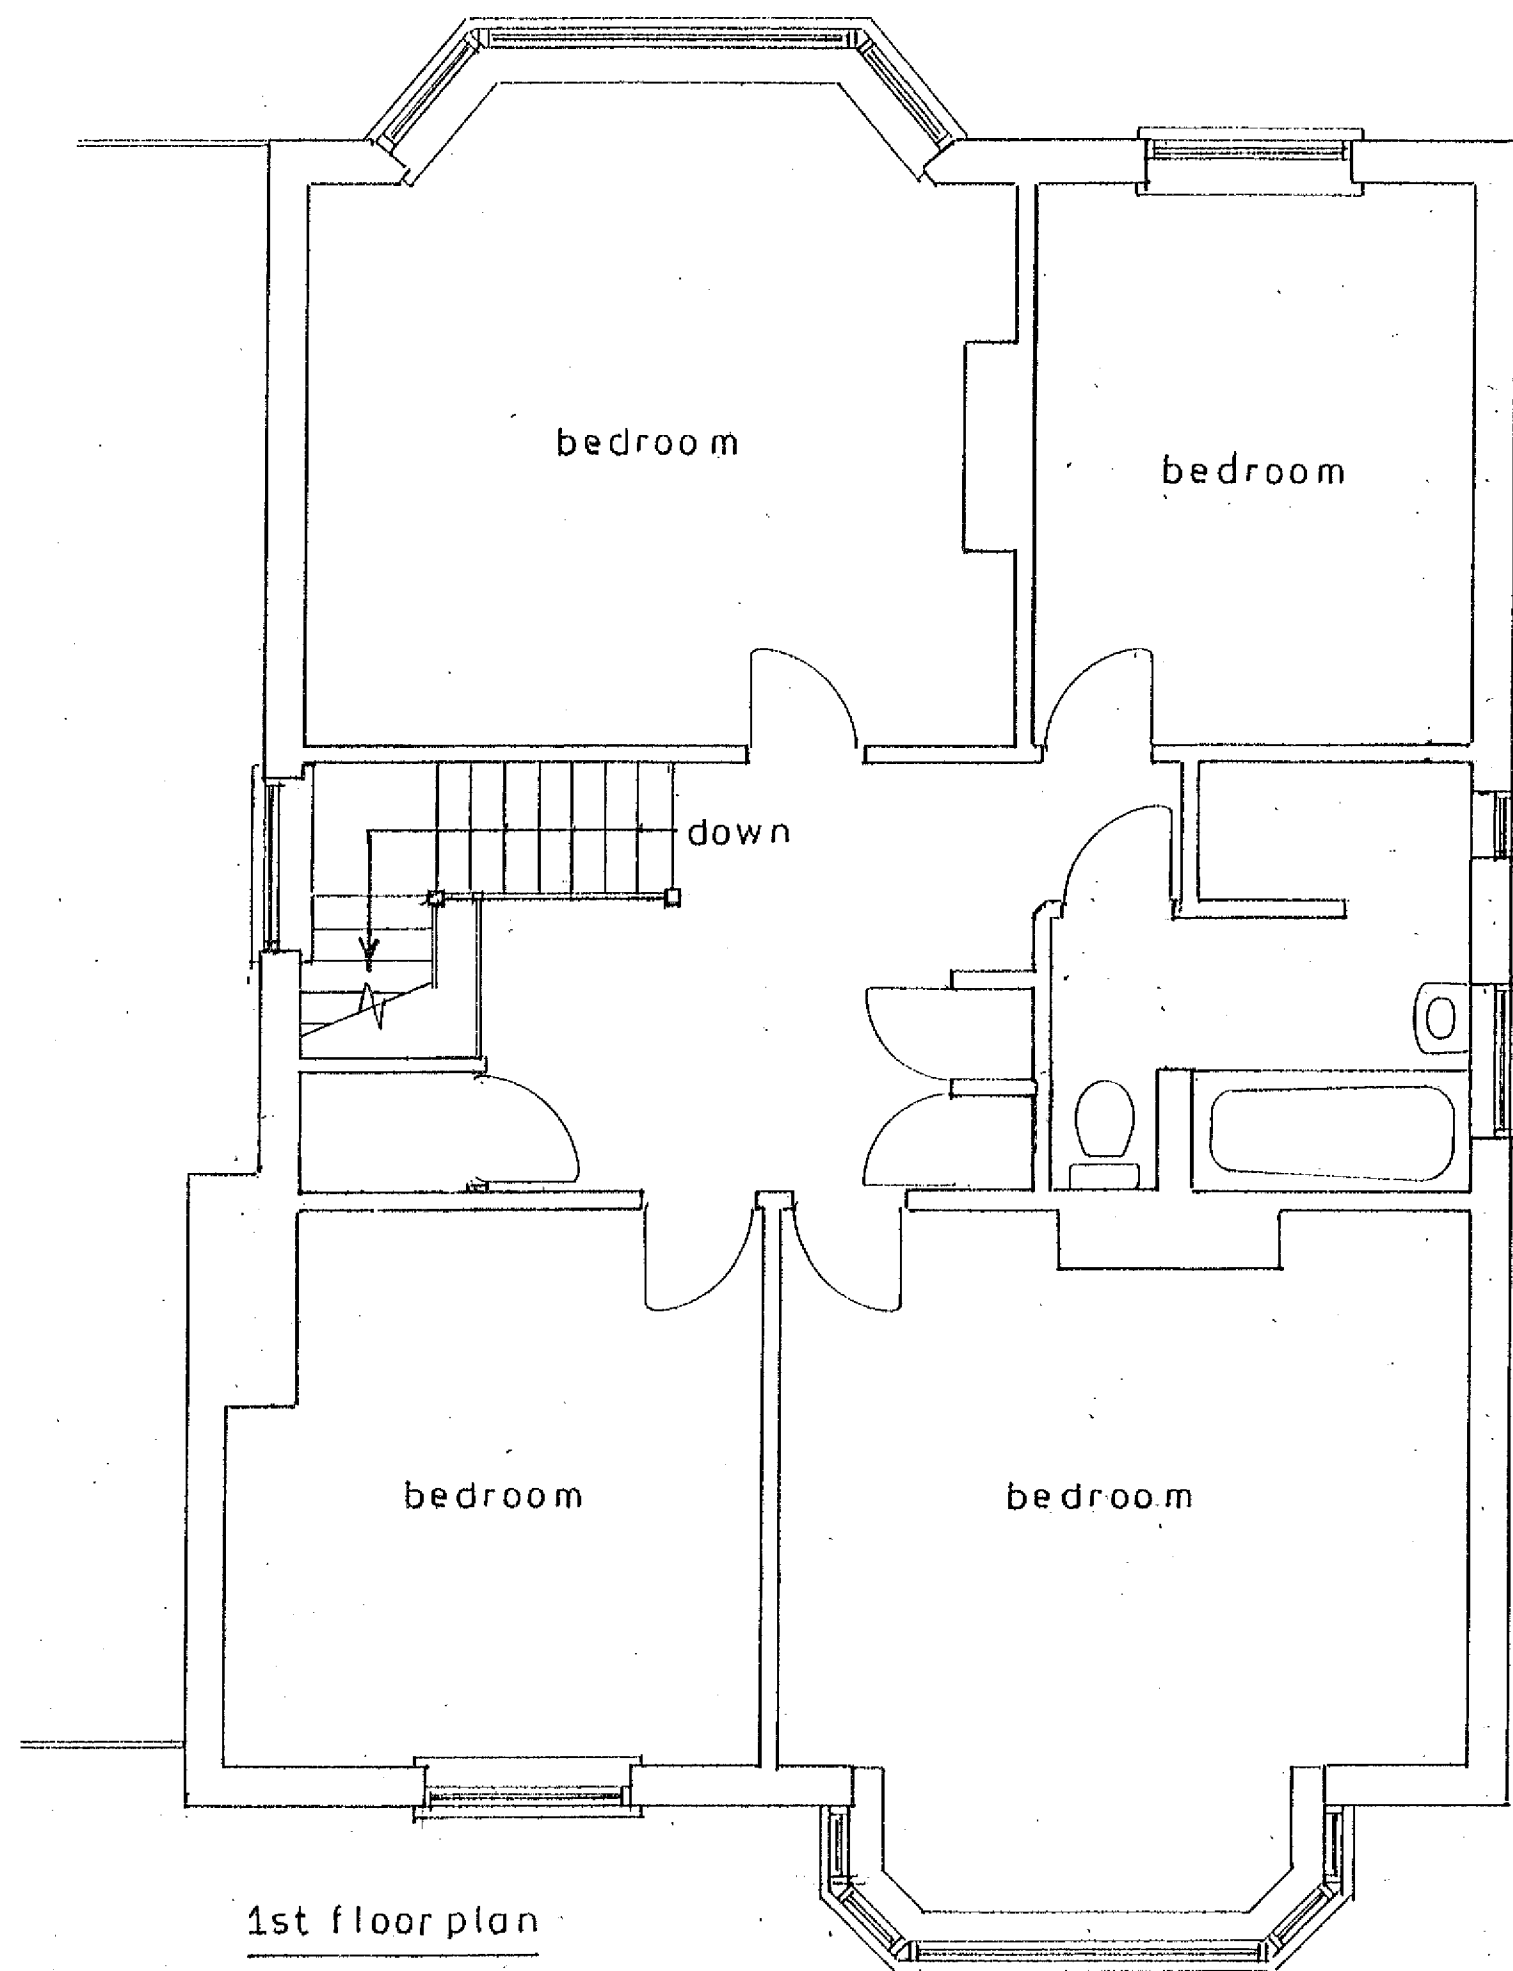


Existing




west




east
1 : 100

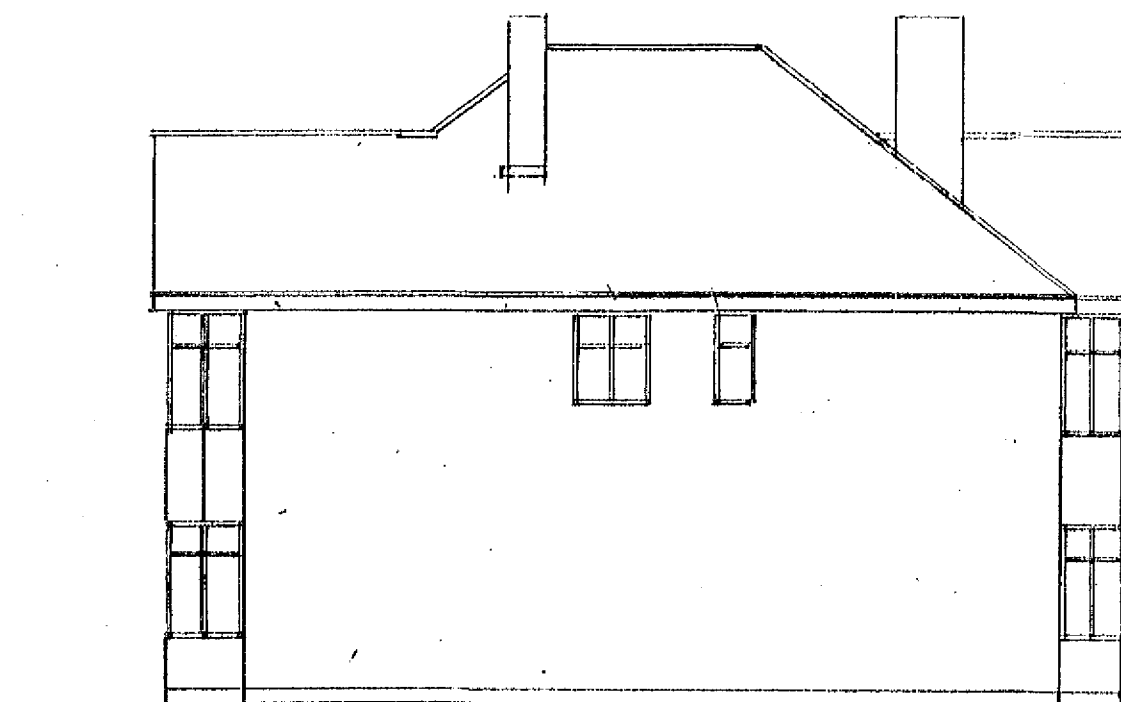


south

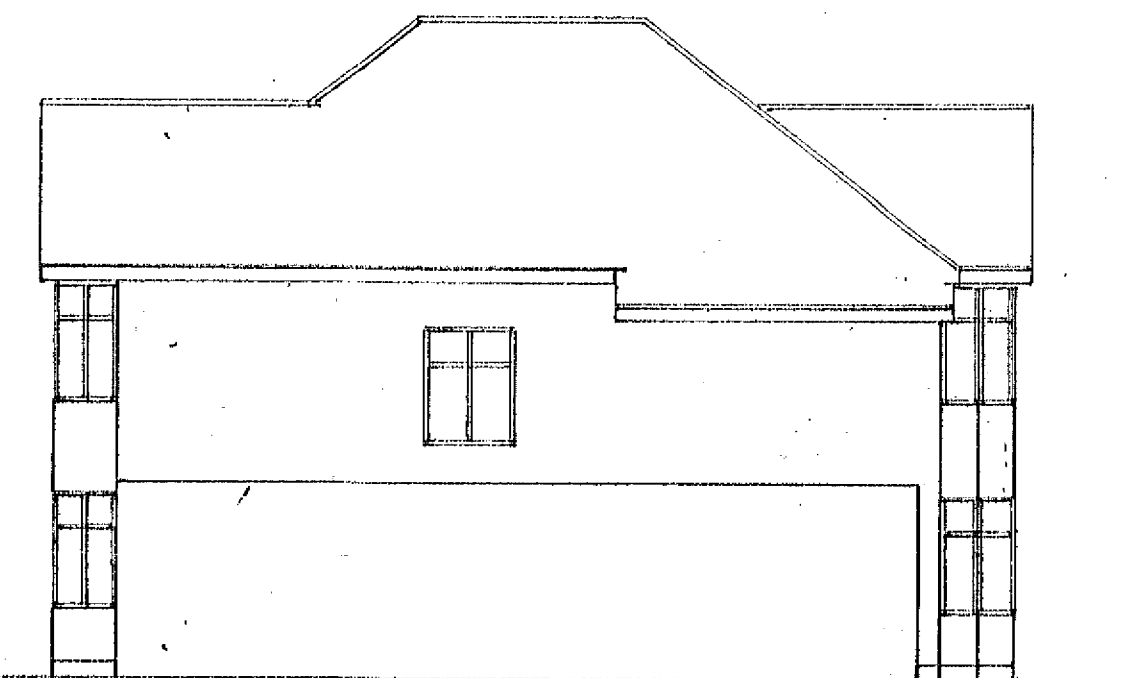

north

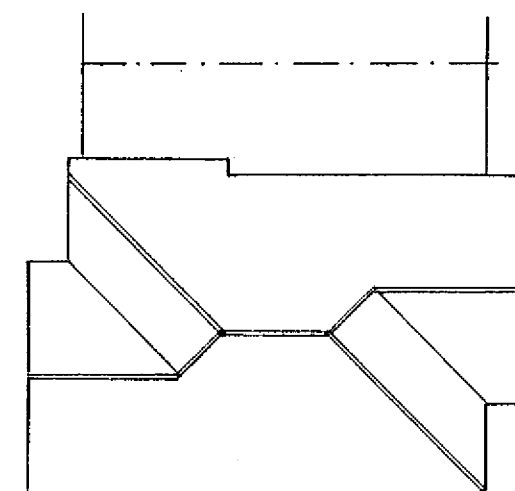

roof plan
1 : 200

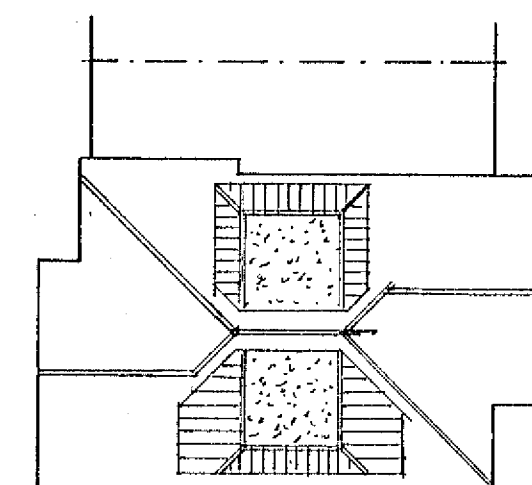

proposed roof plan

sheet 4 of 4

PROPOSED 2ND FLOOR LOFT CONVERSION AT 22, SILVERSTON AVE., ALDWICK
FOR MR. & MRS. S. DORAN.

Bryan Butcher
Rainbow Cottage
Nyetimber Lane
Bognor Regis PO21 3JX
01243 266871
07973 233442
bryan.butcher@btinternet.com
www.bryanbutcher.com