


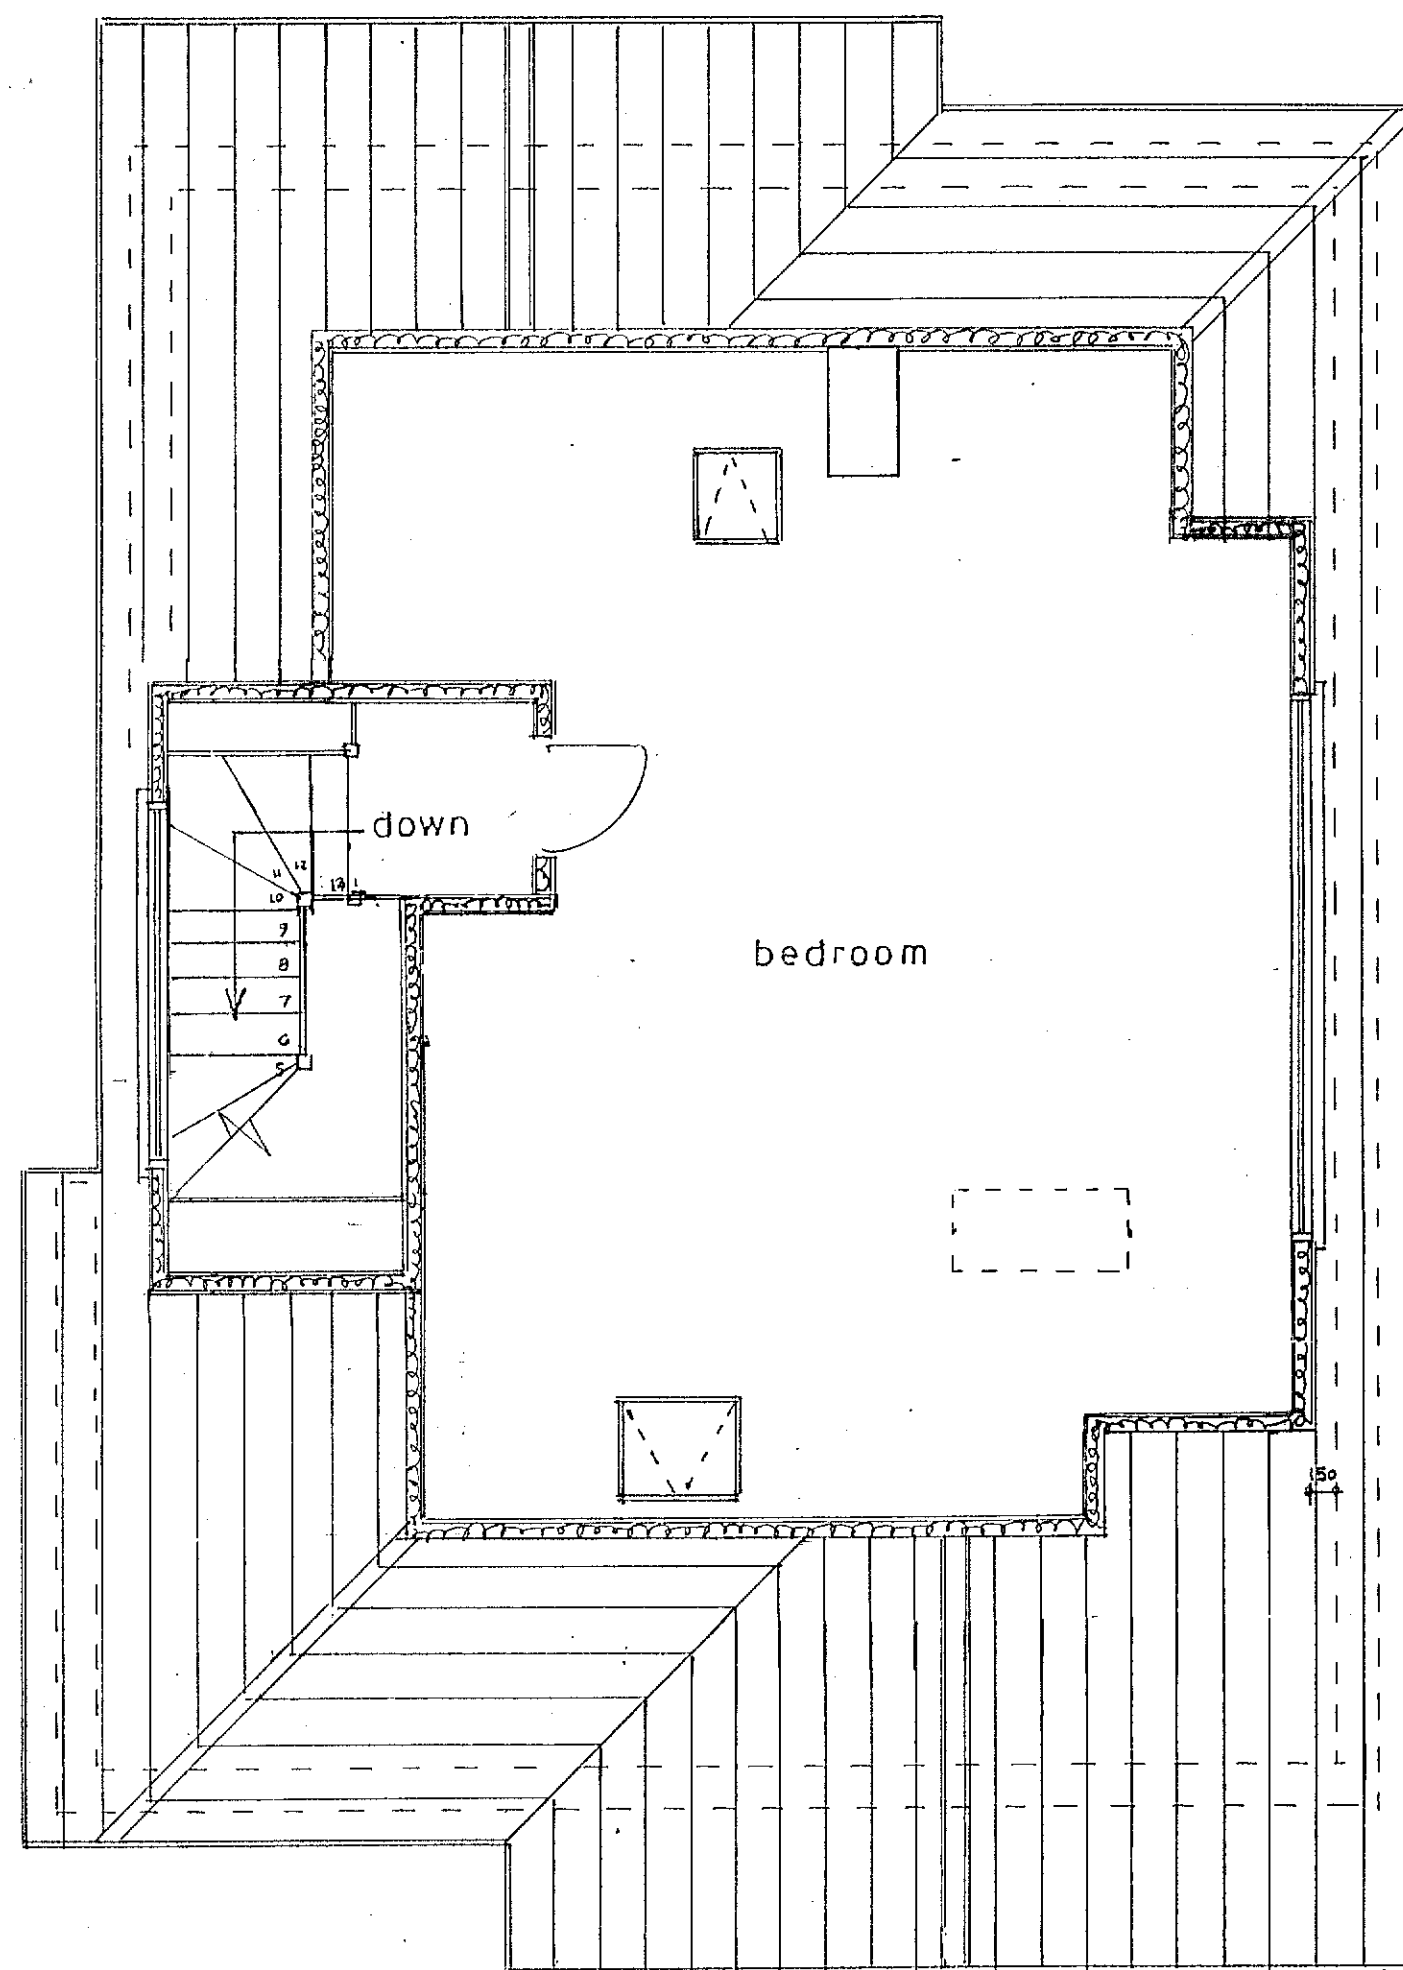

2nd floor plan

1 : 50




west




east

1 : 100

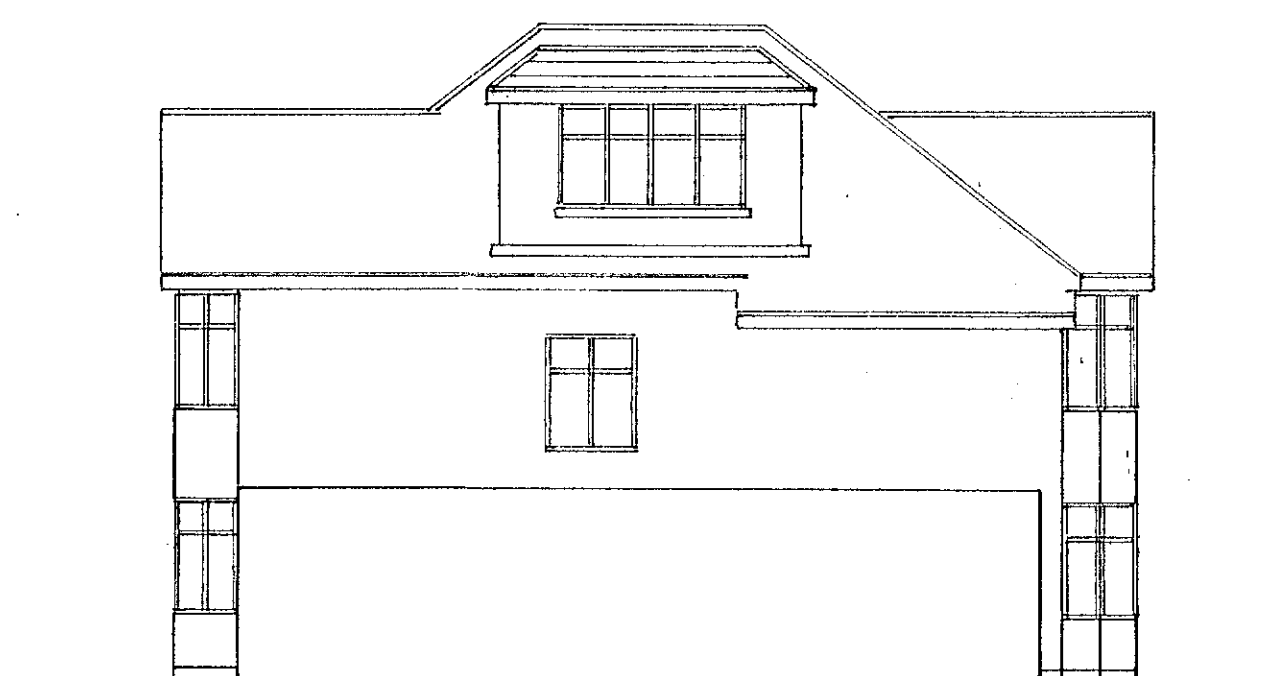

north

Roof tiles and tile hanging to match existing.

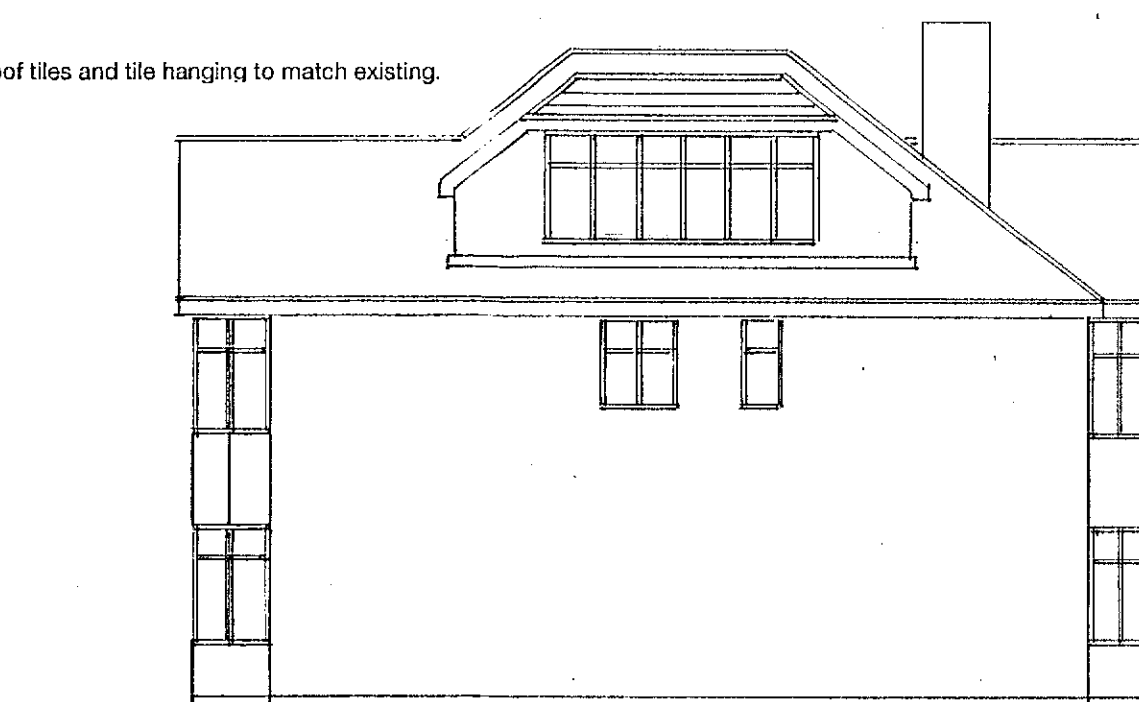

south

sheet 3

of 4

Proposed

PROPOSED 2ND FLOOR LOFT CONVERSION AT 22, SILVERSTON AVE., ALDWICK
FOR MR. & MRS. S. DORAN.

Bryan Butcher
Rainbow Cottage
Nyetimber Lane
Bognor Regis PO21 3JX
01243 266871
07973 233442
bryan.butcher@btinternet.com
www.bryanbutcher.com