
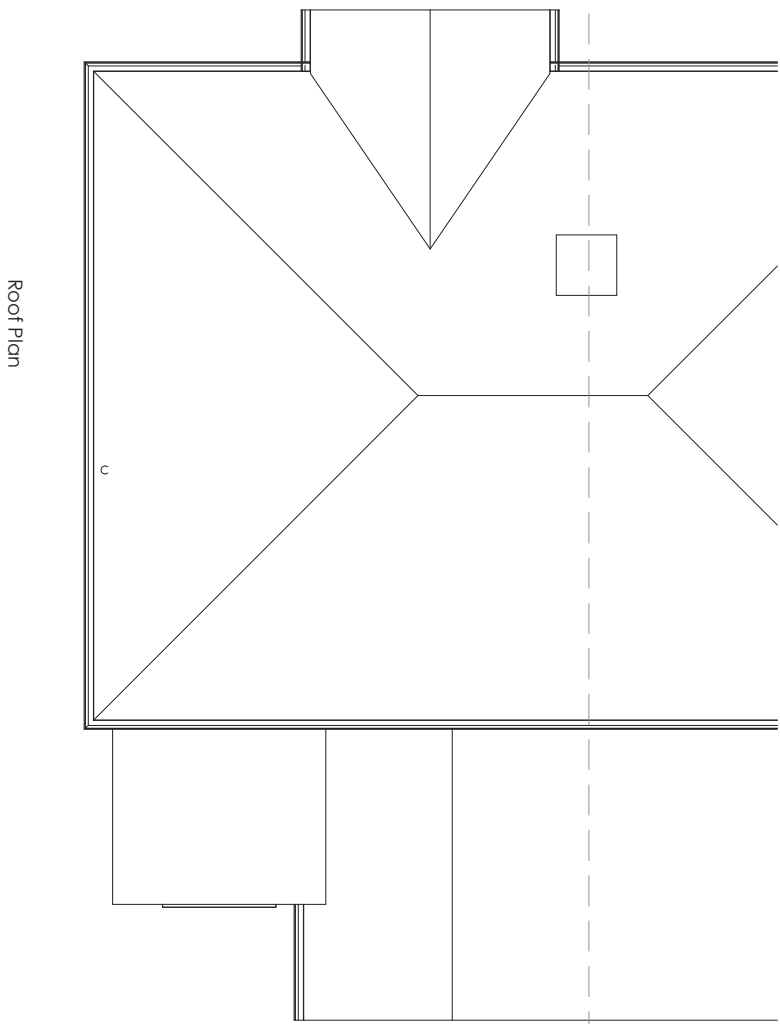
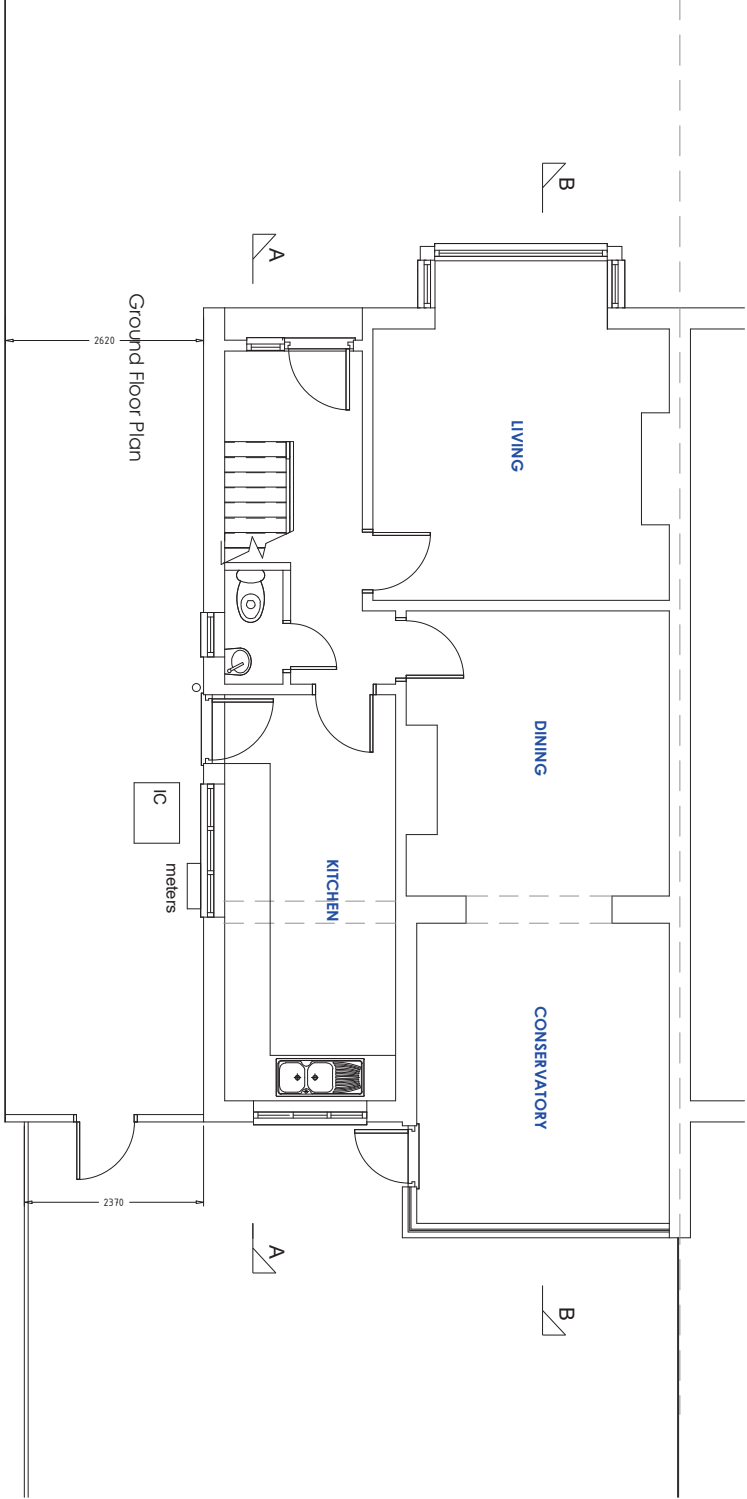


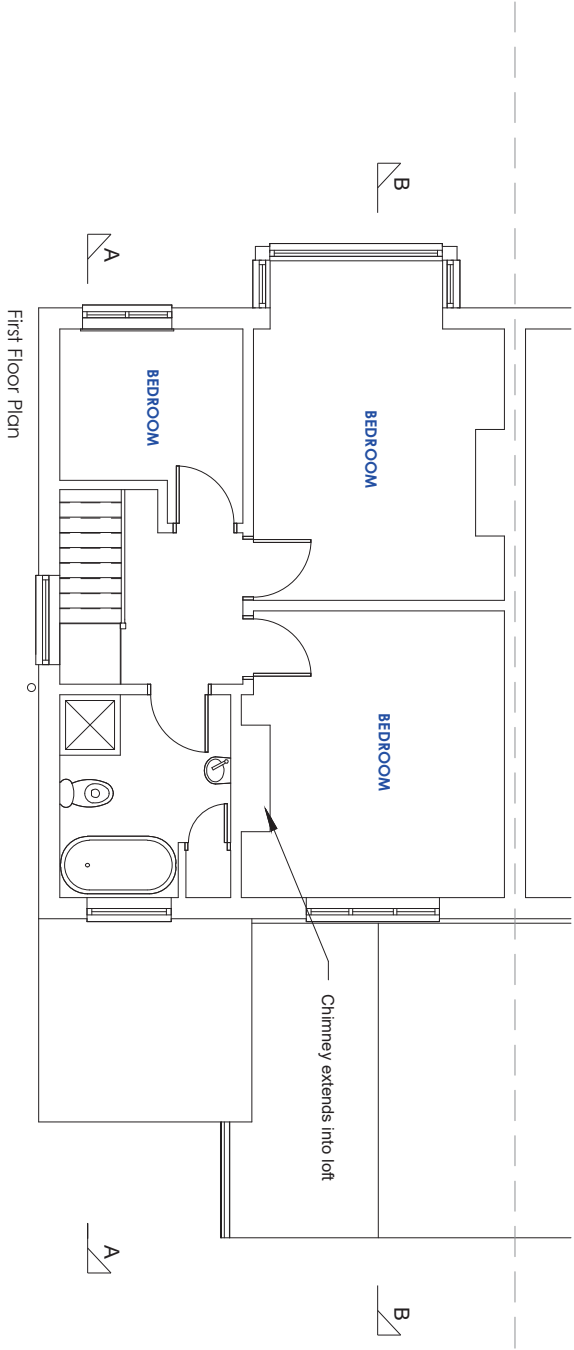

© this drawing is the copyright of look. design + build [l.db]. L.db design responsibility is limited to the design of the permanent works as finally constructed by l.db as part of the design + build service.

PROJECT NO.
PA-345-02
DRAWING TITLE
Existing Plans

STATUS
Planning Application
DATE
September 2020

PROJECT TITLE
Proposed Development at
38 Aldwick Gardens
Bognor Regis
PO21 3QL

SCALE
1:100 @ A3
DRAWN BY
DE

look. design | planning | build
lookdesignandbuild.co.uk
e:office@lookdesignandbuild.co.uk
t:01243 512 278