




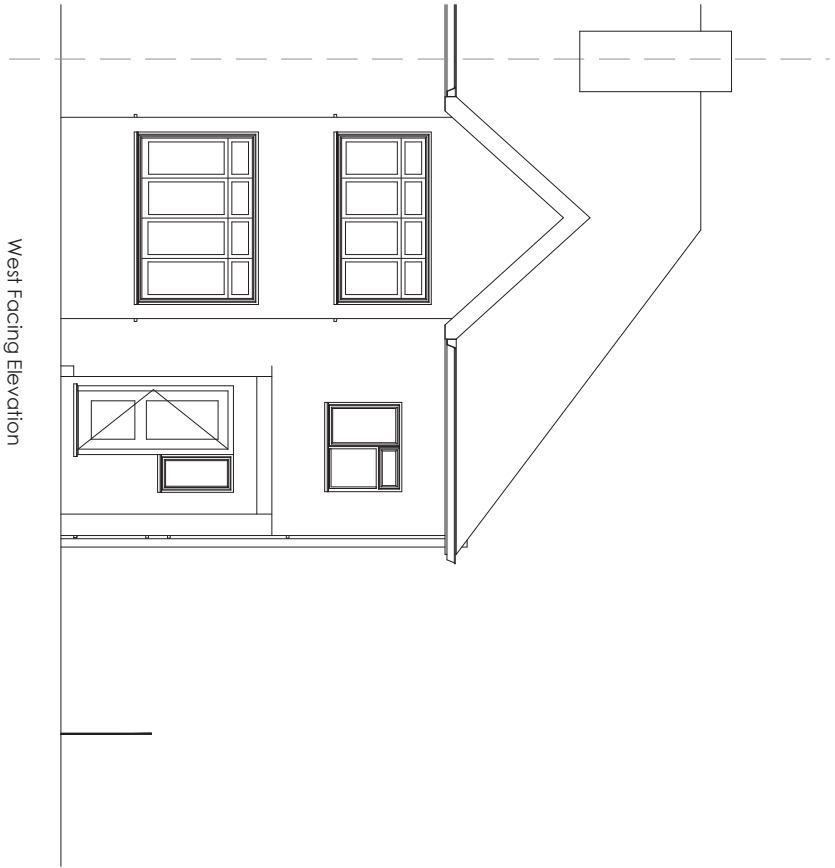

West Facing Elevation

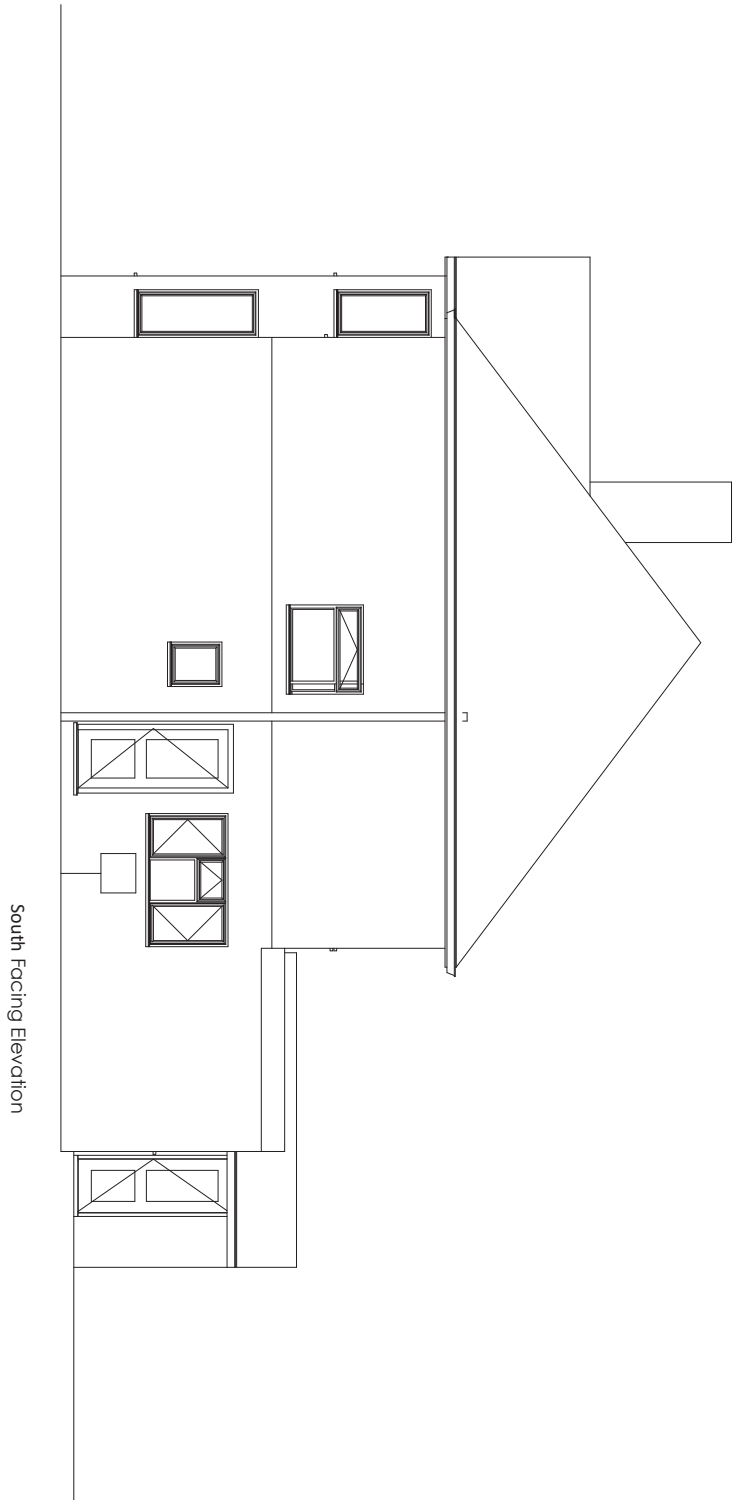

South Facing Elevation

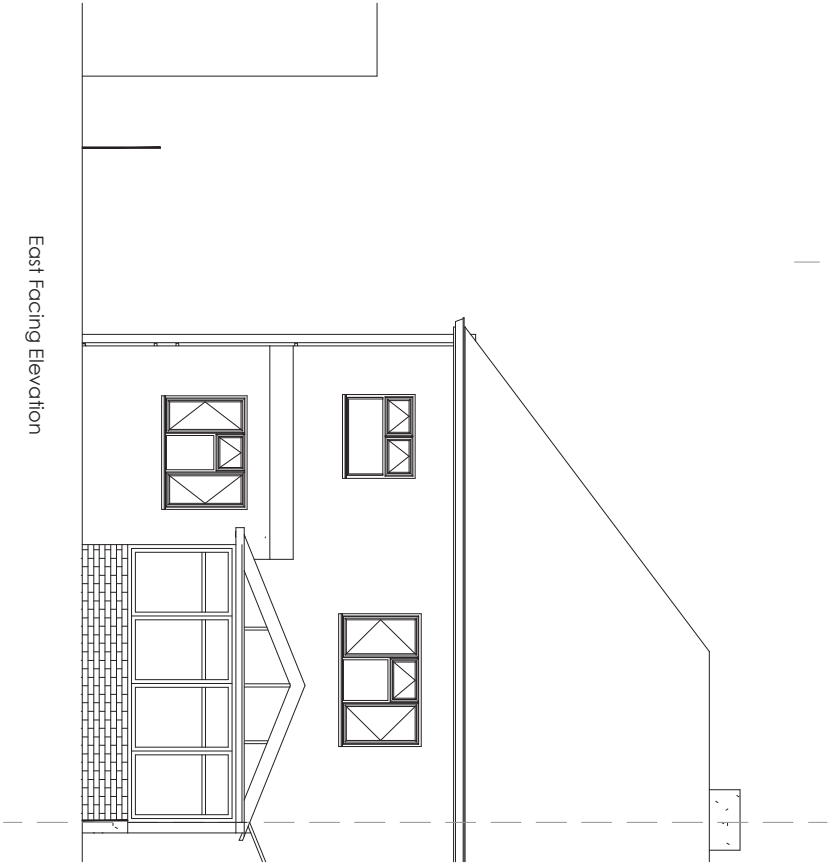

East Facing Elevation

