



PHYSICAL SCALE IN METERS @ 1:100


NOTES:
This drawing has been produced solely for PLANNING/DESIGN.
Do not scale from this Drawing except for planning purposes.
Any drainage runs shown are presumed and to be checked on site before commencement of works.
This drawing is the copyright of MF Designs Ltd.

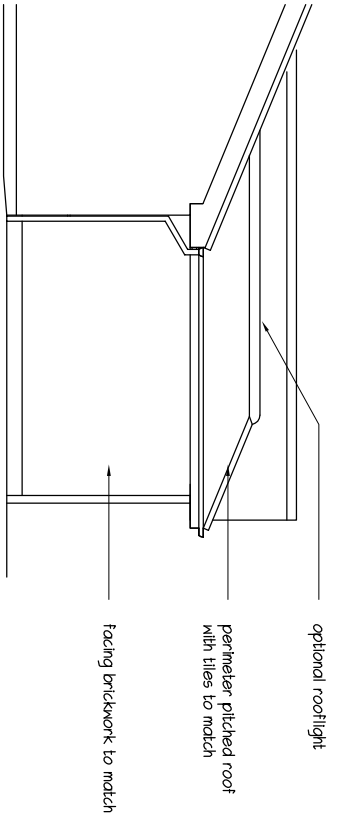


Proposed West

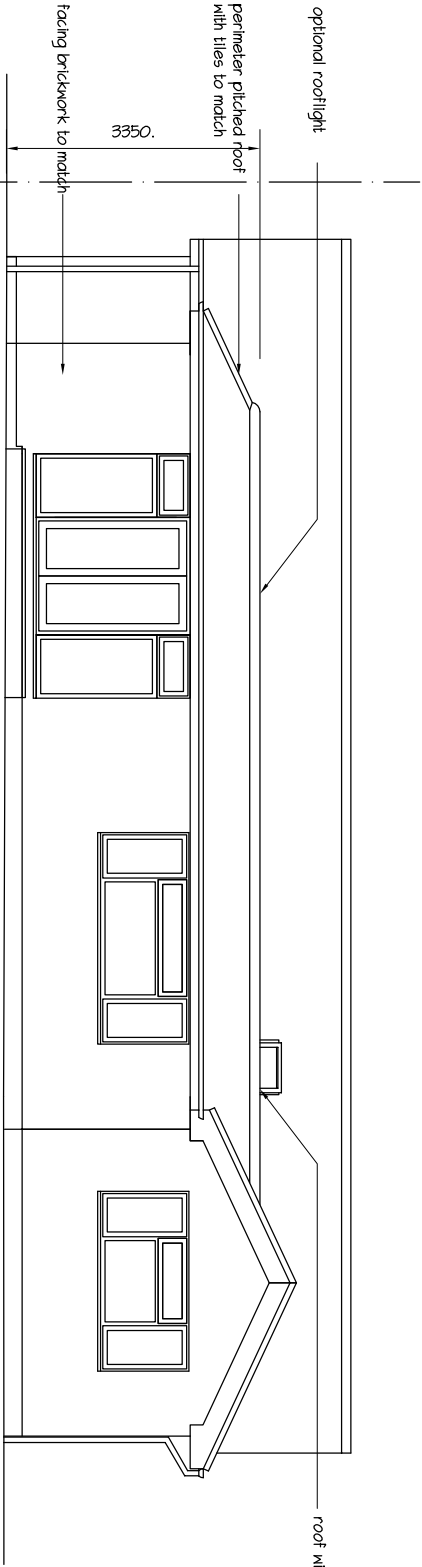

Proposed South

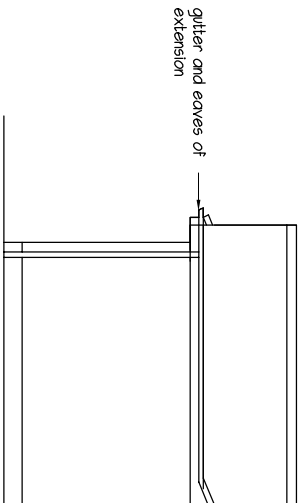

Proposed East

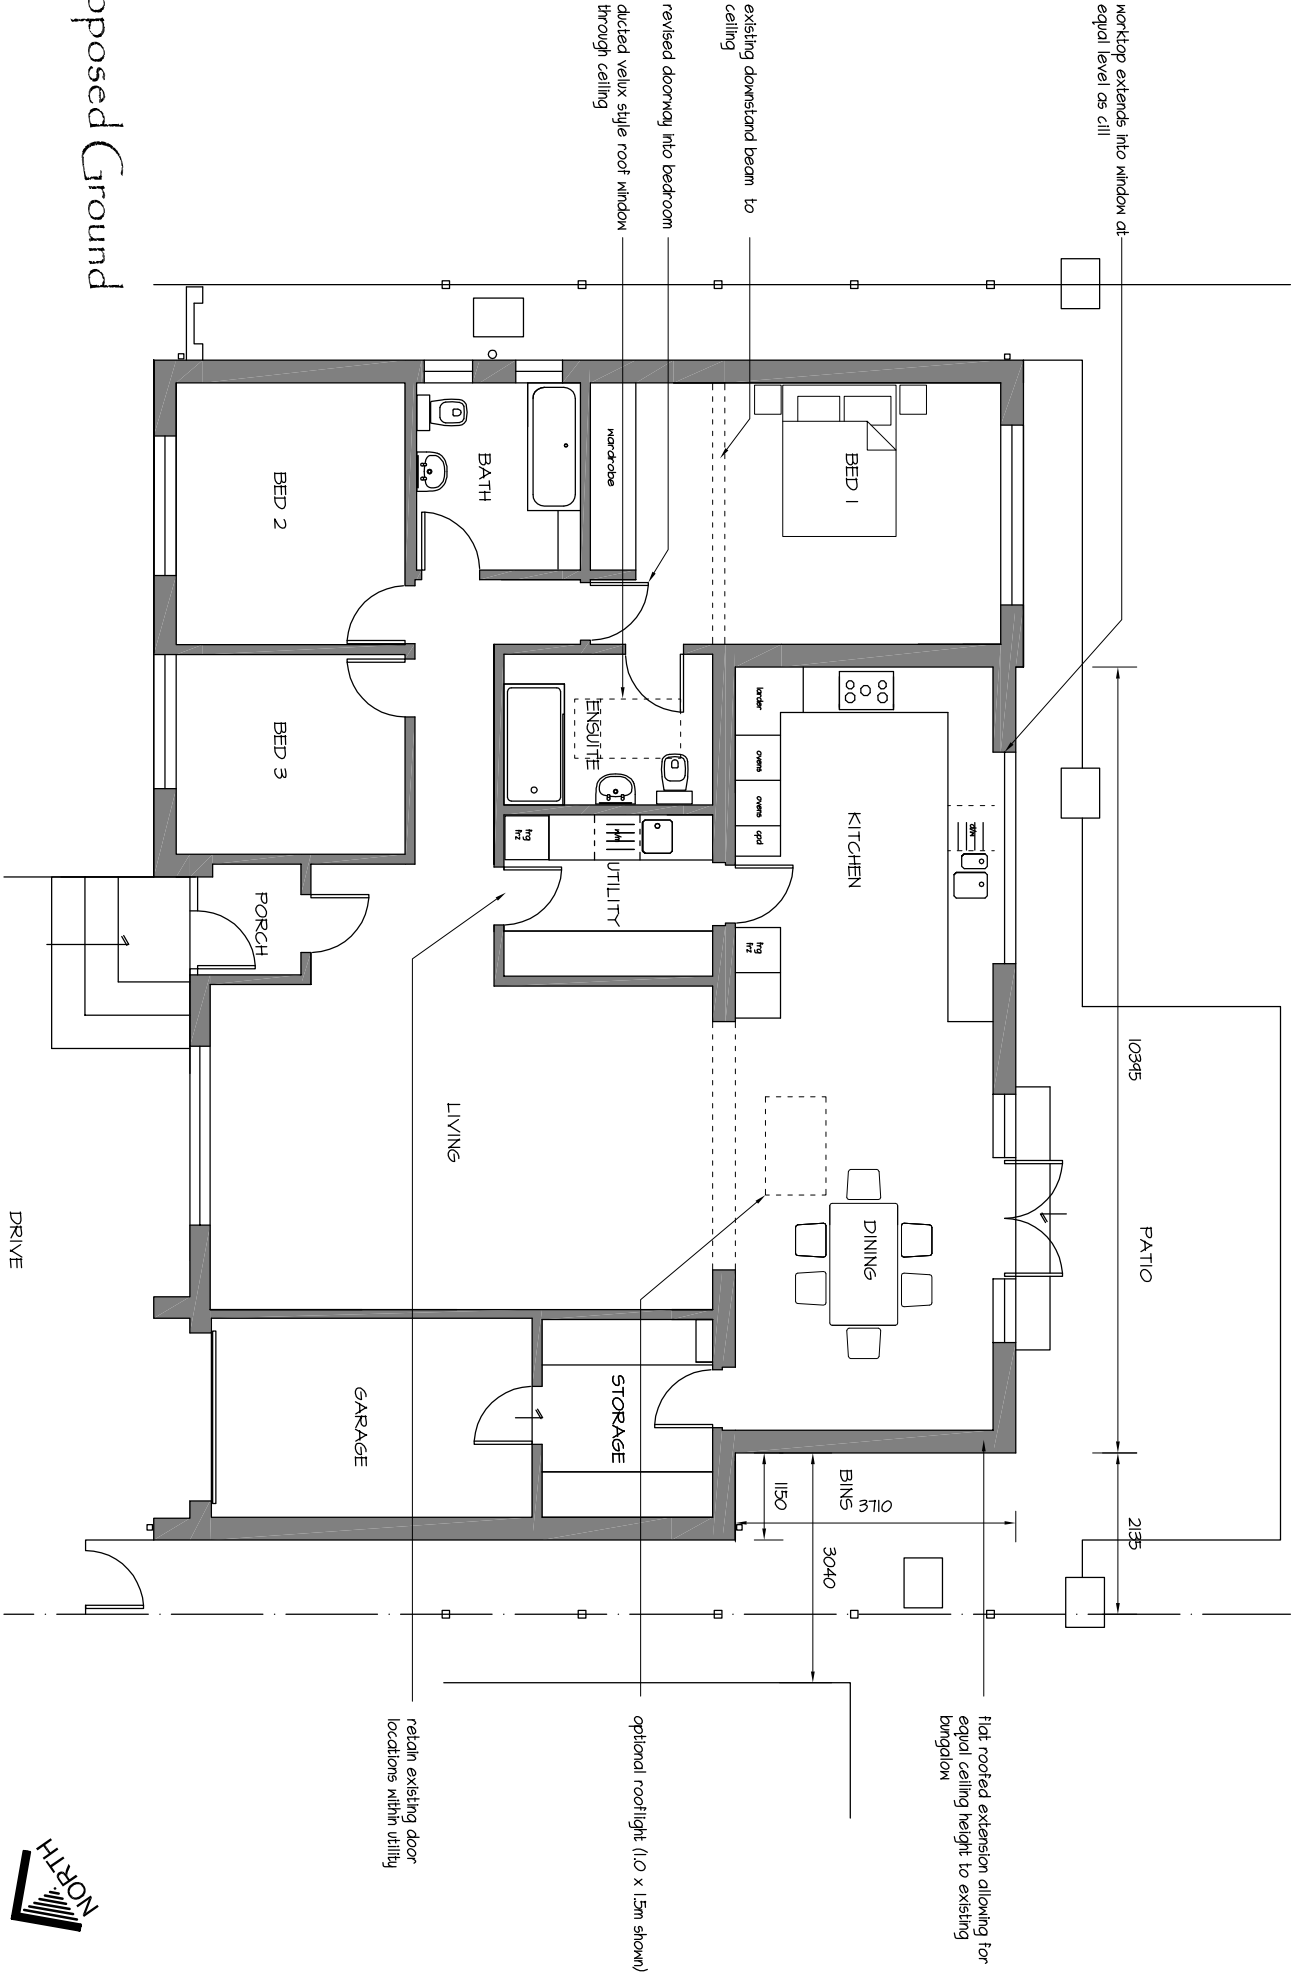

Proposed Ground

EXTENSION & ALTERATIONS - 5 The Lawn, Aldwick. PO21 4XJ

A: 17/09/2021 - perimeter pitched roof

mf designs ltd

Chartered Architects

36 Grove Road • Havant • Hampshire • PO9 1AR
Director: Martin Farrer RIBA • Co Registration No.4507379

t/f 02382 470967
e admin@mfdesigns.org.uk



Date: Sep 2021
Scale: 1:100

Job No: 3286
Dwg No: P_01.A