



PHYSICAL SCALE IN METERS @ 1:100


NOTES:
This drawing has been produced solely for PLANNING/DESIGN.
Do not Scale from this Drawing except for planning purposes.
Any drainage runs shown are presumed and to be checked on site before commencement of works.
This drawing is the copyright of MF Designs Ltd.

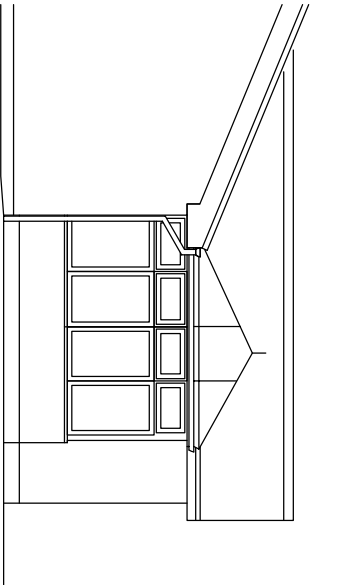


Existing West

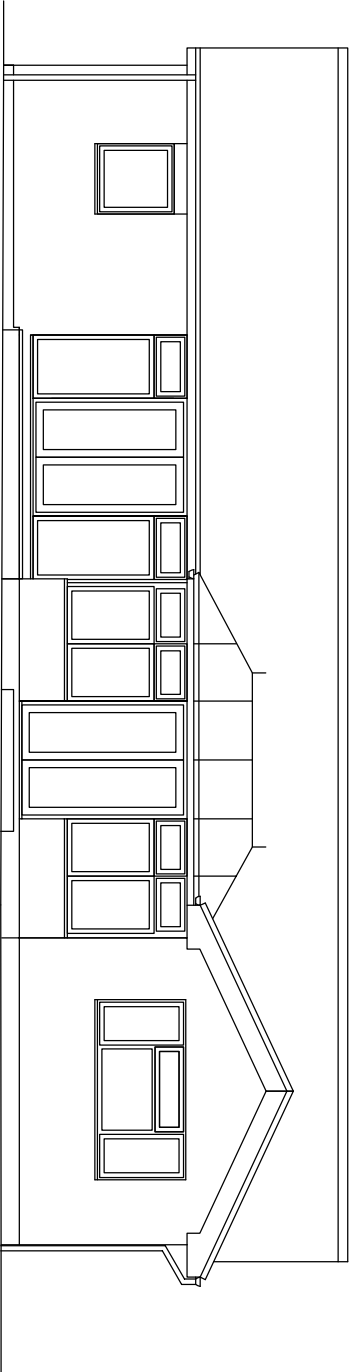

Existing South

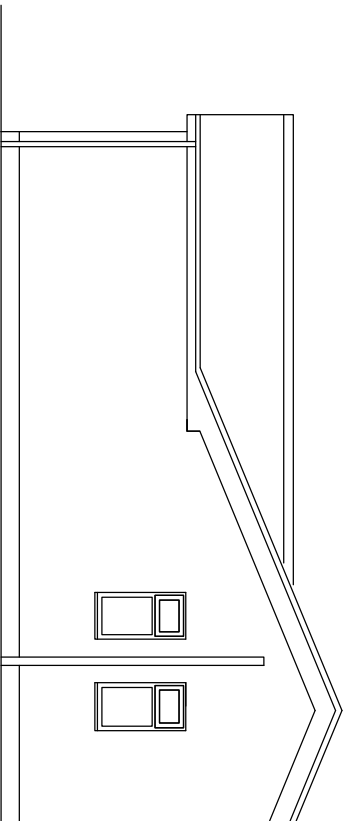

Existing East

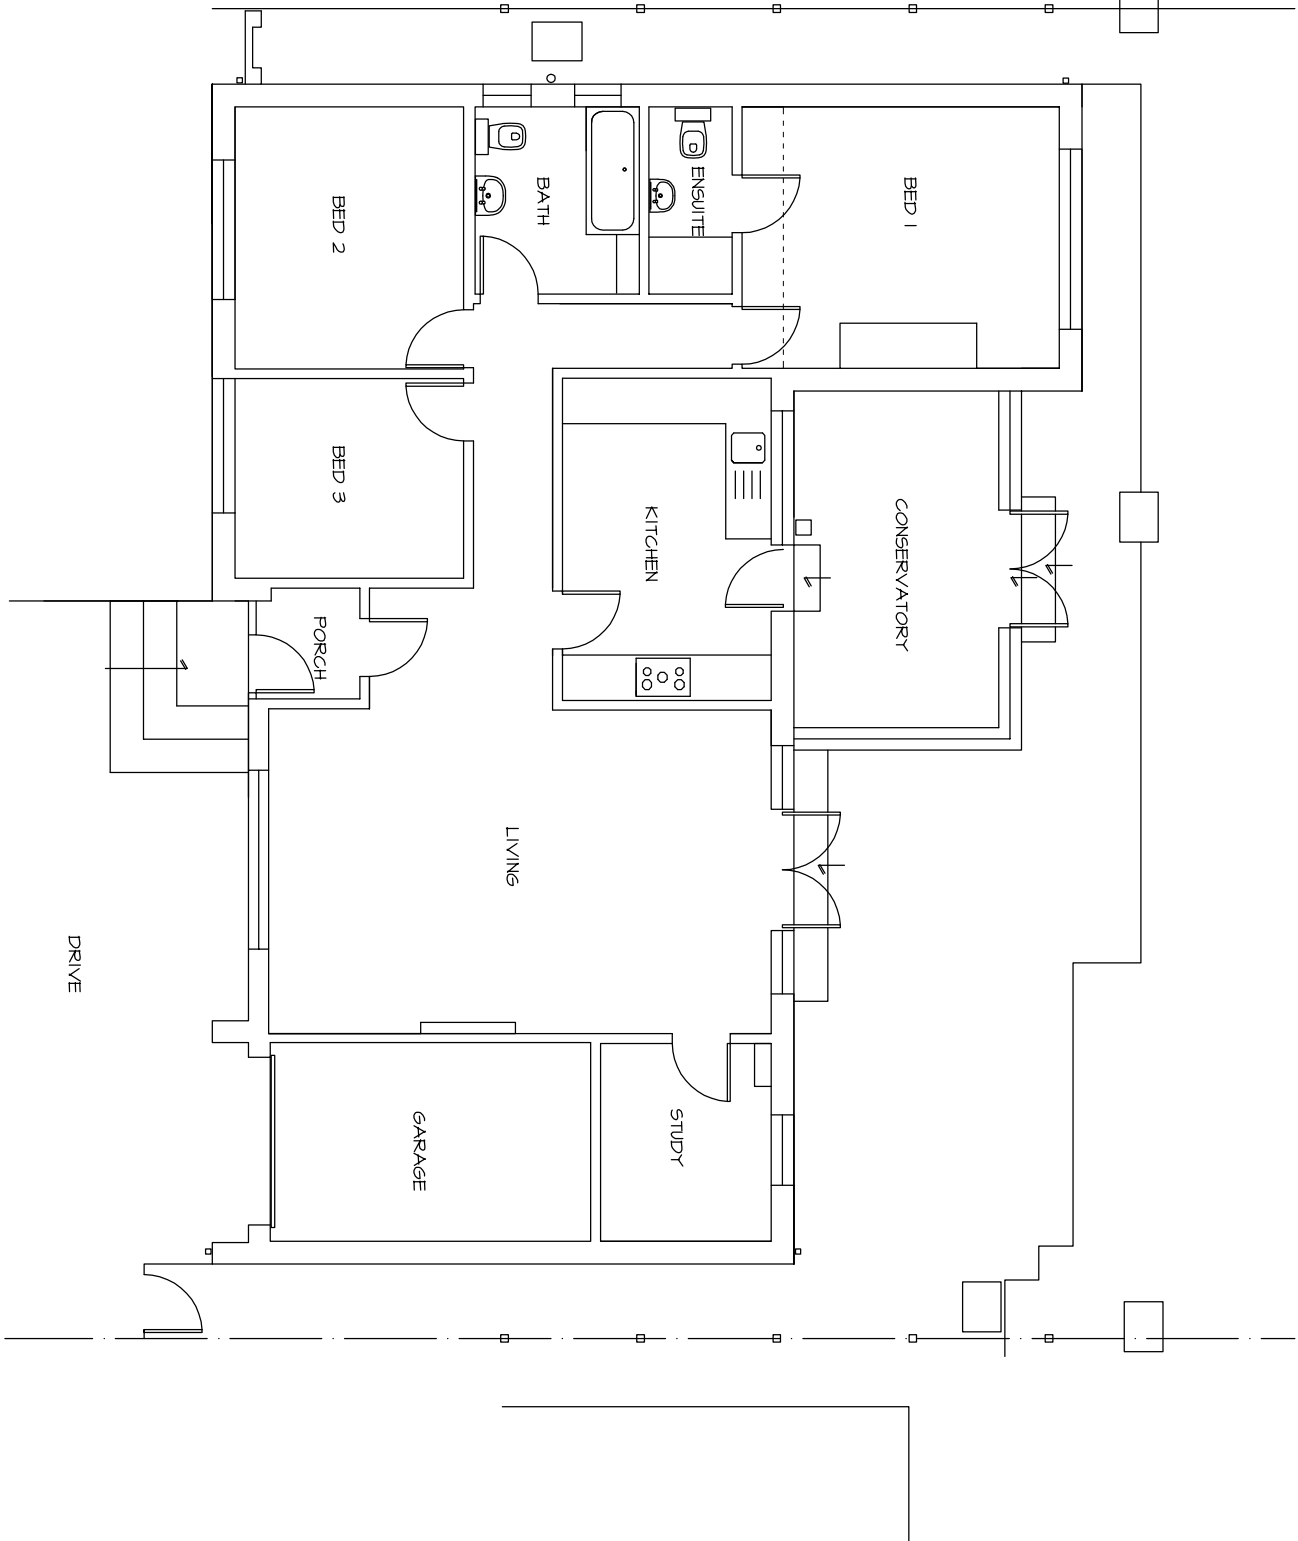

Existing Ground



mf designs ltd

Chartered Architects



36 Grove Road • Havant • Hampshire • PO9 1AR
Director: Martin Farrer RIBA • Co Registration No.4507379

t/f 02382 470967
e admh@mfdesigns.org.uk

Date: Sep 2021
Scale: 1:100

Job No: 3286
Drg No: EX_01

EXISTING SURVEY - 5 The Lawn, Aldwick PO21 4XJ