


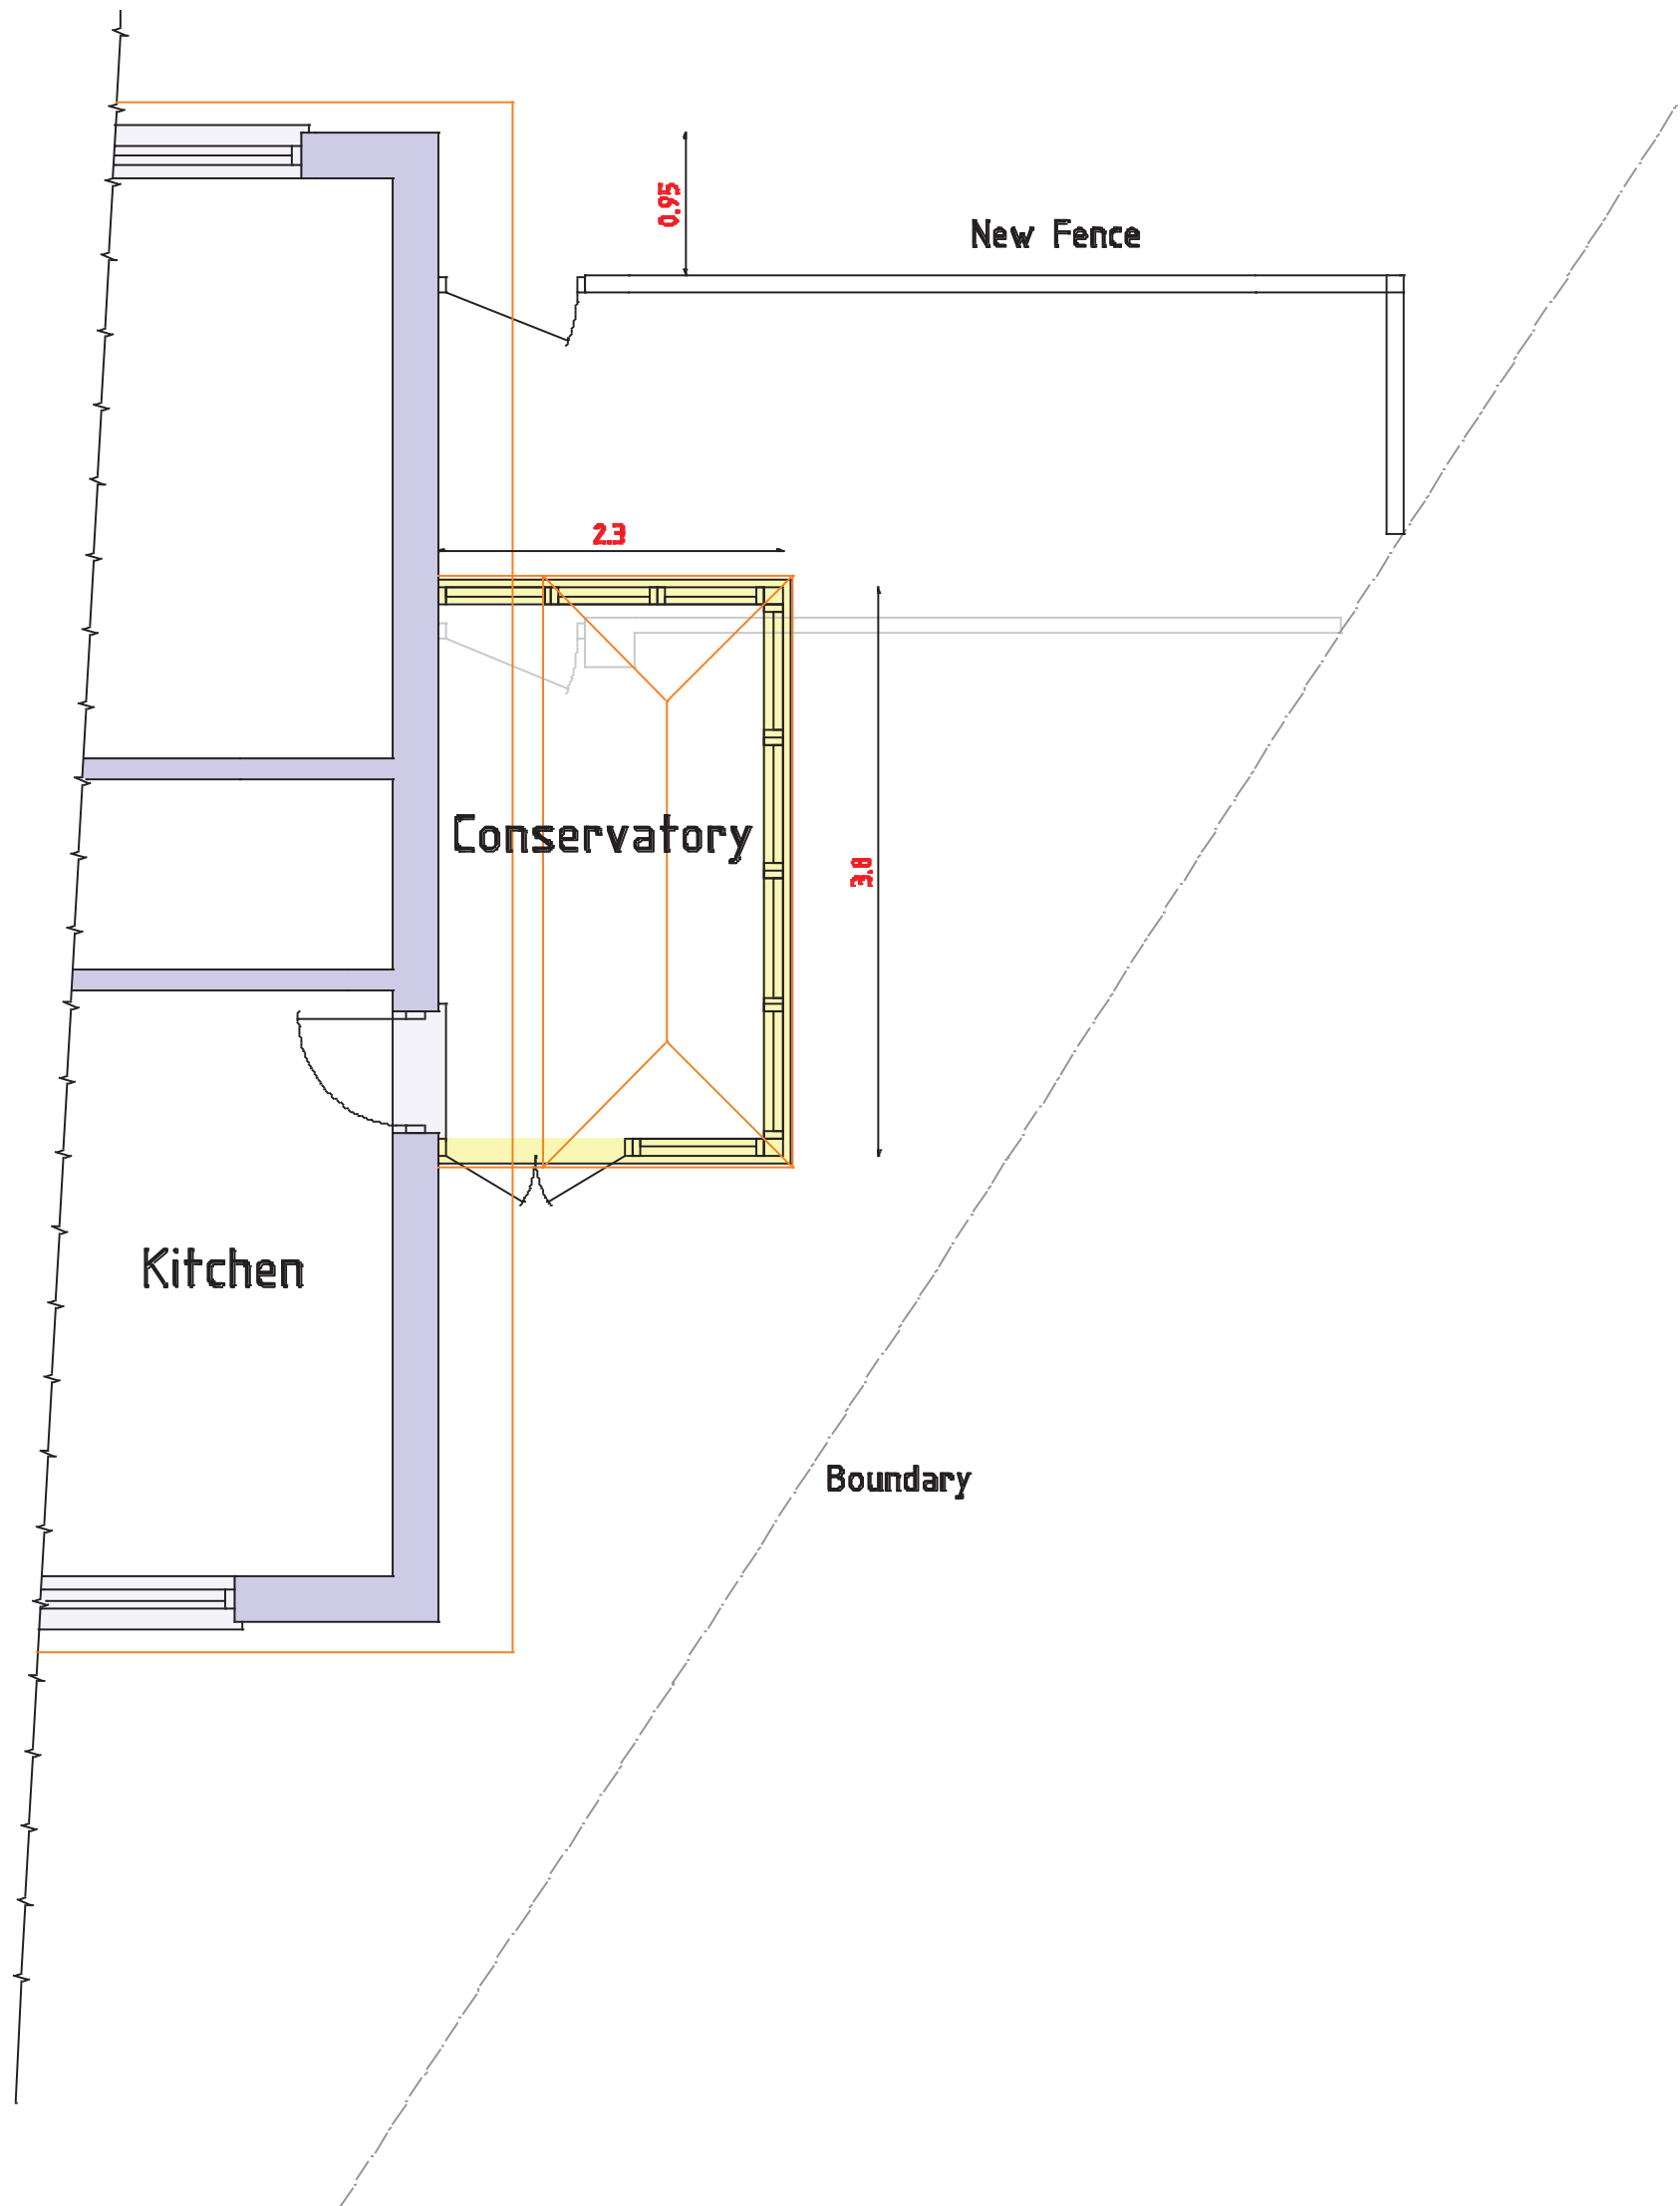

Proposed Ground Floor

0 1m 2m 3m

Scale 1 : 50

PROJECT
Proposed conservatory at side
of 22 Regis Avenue, Aldwick.
P021 4HQ

CLIENT Mr N Prior

Scales
1:50, 1:100
1:500, 1:1250

Date
Dec 2020

Drawn
srb

Revisions

Drawing No 15/20/33

3