



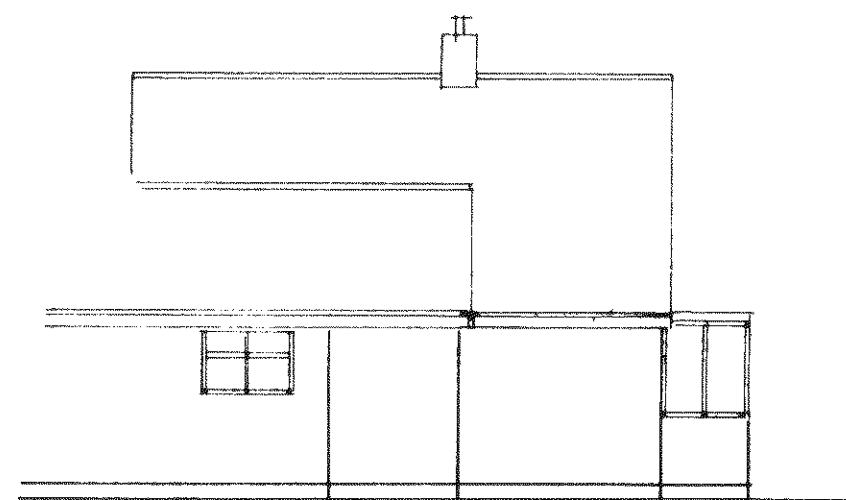


side[no4]

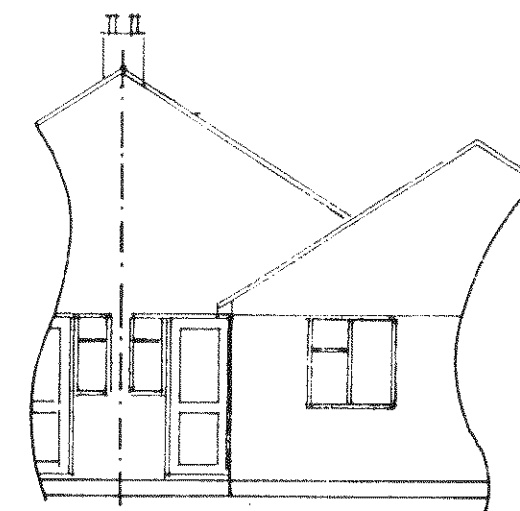


front




rear

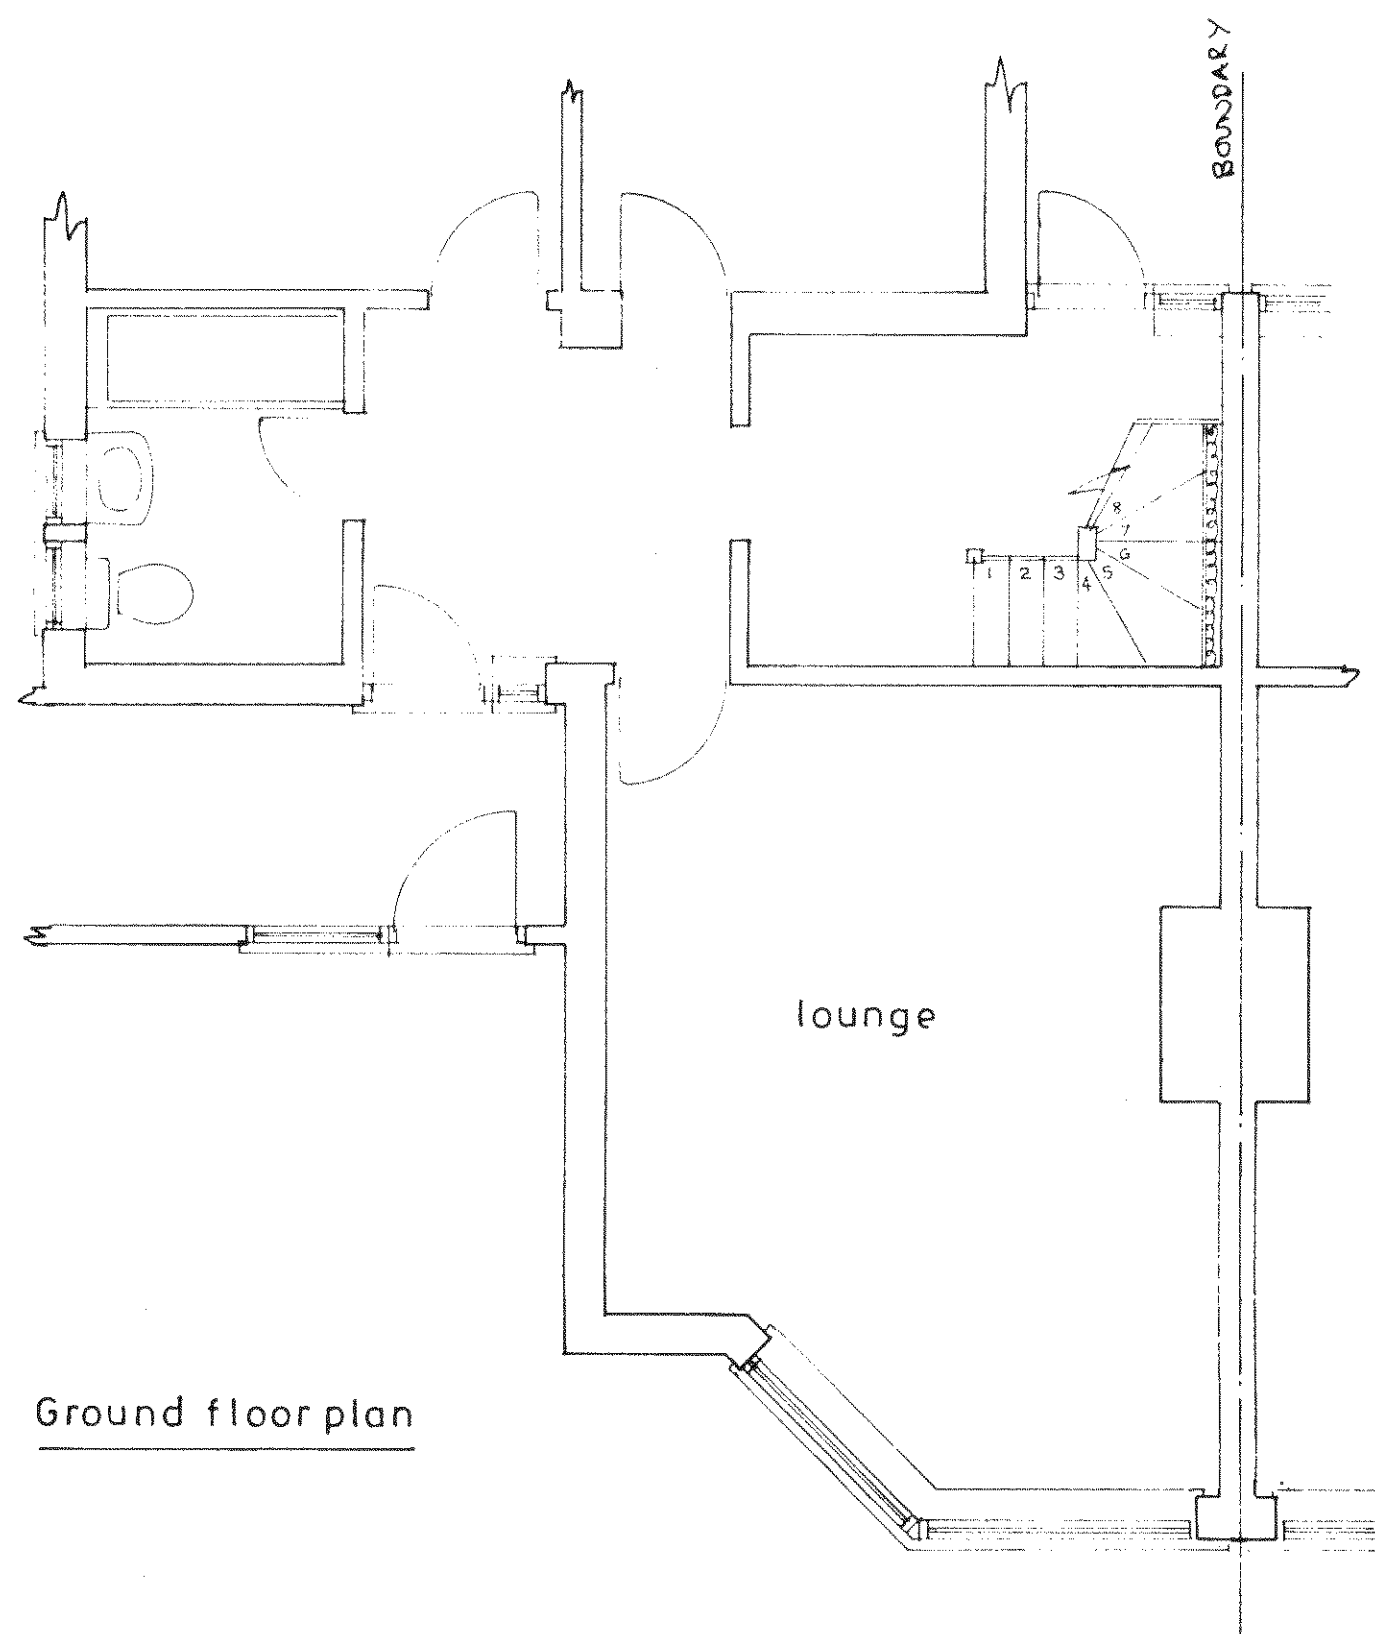

Ground floor plan

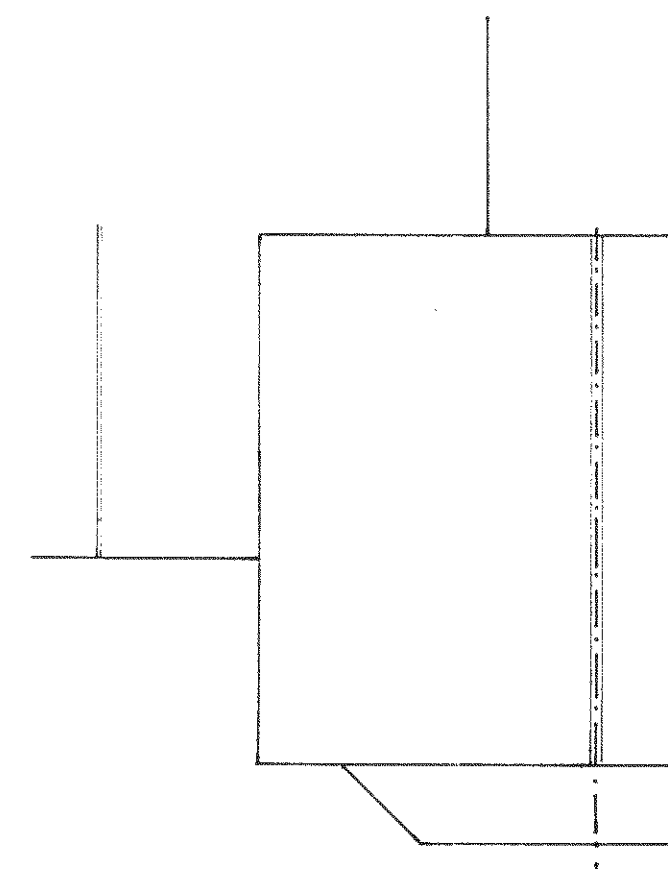

roof plan

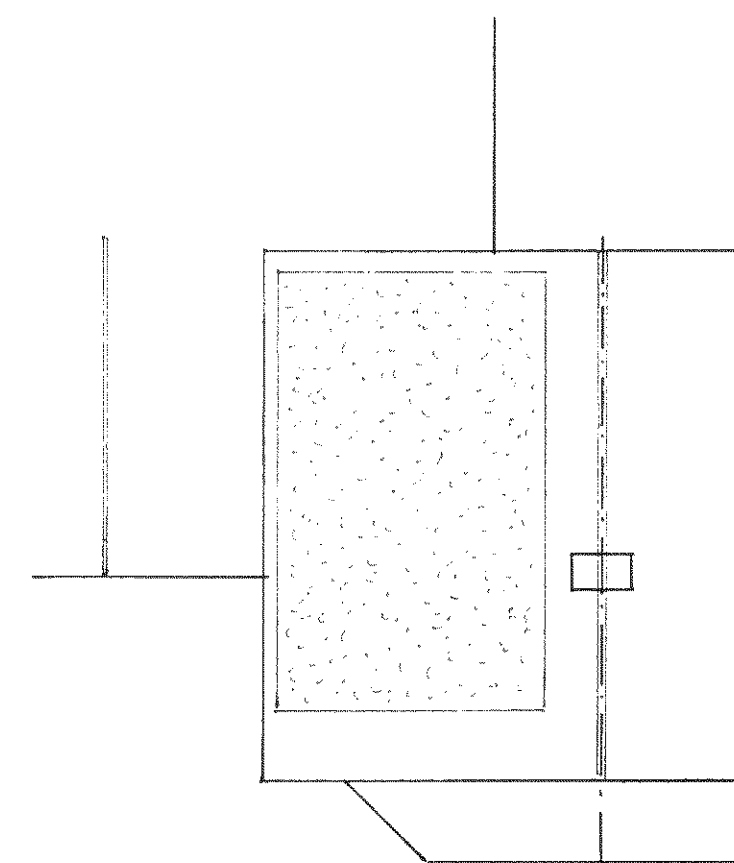

proposed roof plan

1 : 100

Existing

PROPOSED LOFT CONVERSION AT 5, ELIZABETH AVE., ROSE GREEN FOR MR. R. HARDING.

sheet 2 of 2

Bryan Butcher
Rainbow Cottage
Nyetimber Lane
Bognor Regis PO21 3JX
01243 266871
07973 233442
bryan.butcher@btinternet.com
www.bryanbutcher.com