


Elevations

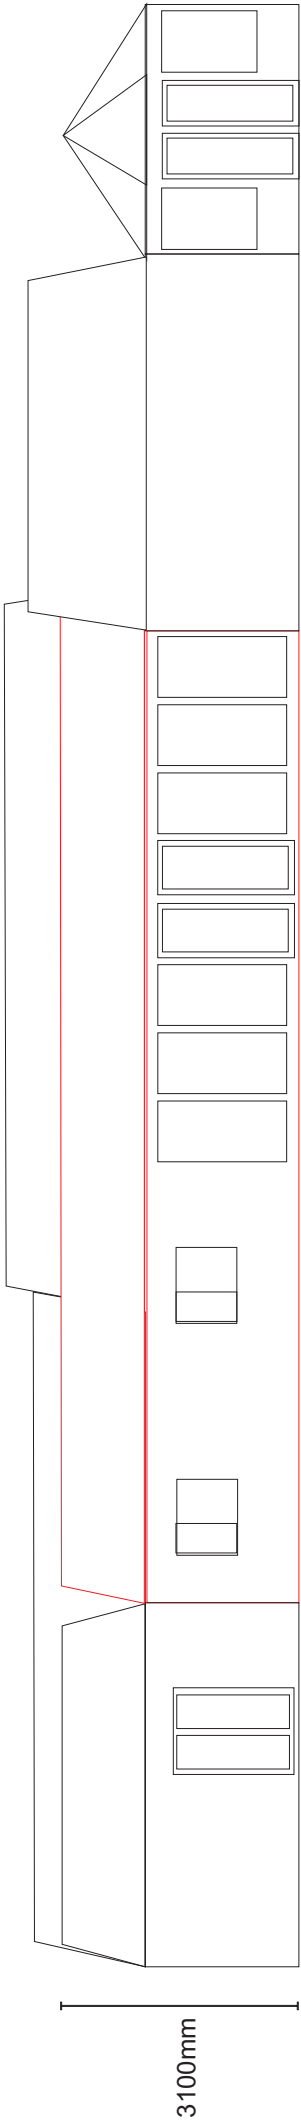


PROPOSED PLAN



EXISTING PLAN

Single storey

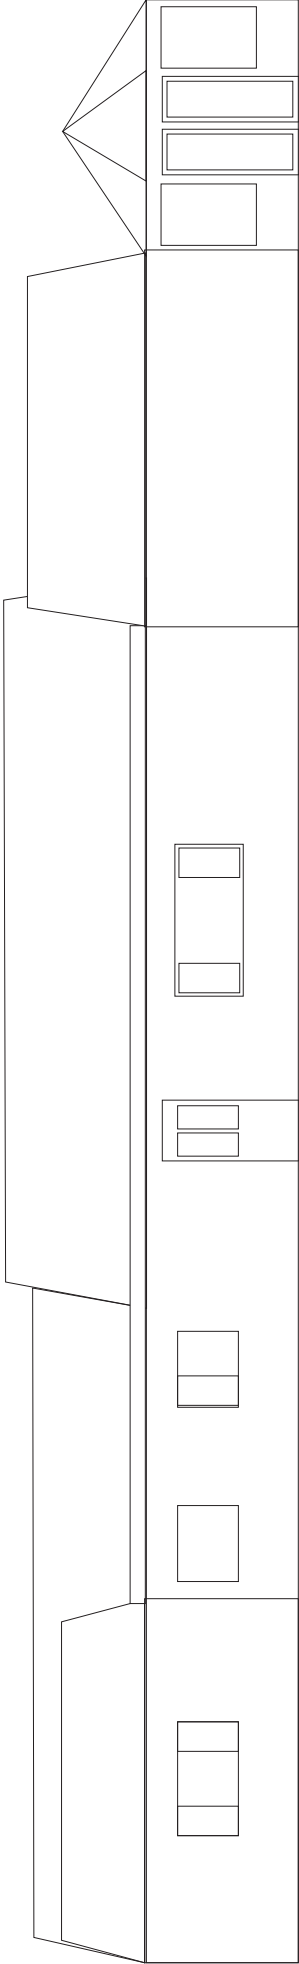

 Proposed

 Existing

PROPOSED EXTENSION AT CRAIGLEA, CANONS CLOSE, ALDWICK

Single storey