


0 m 5 m 10 m 15 m 20 m 25 m

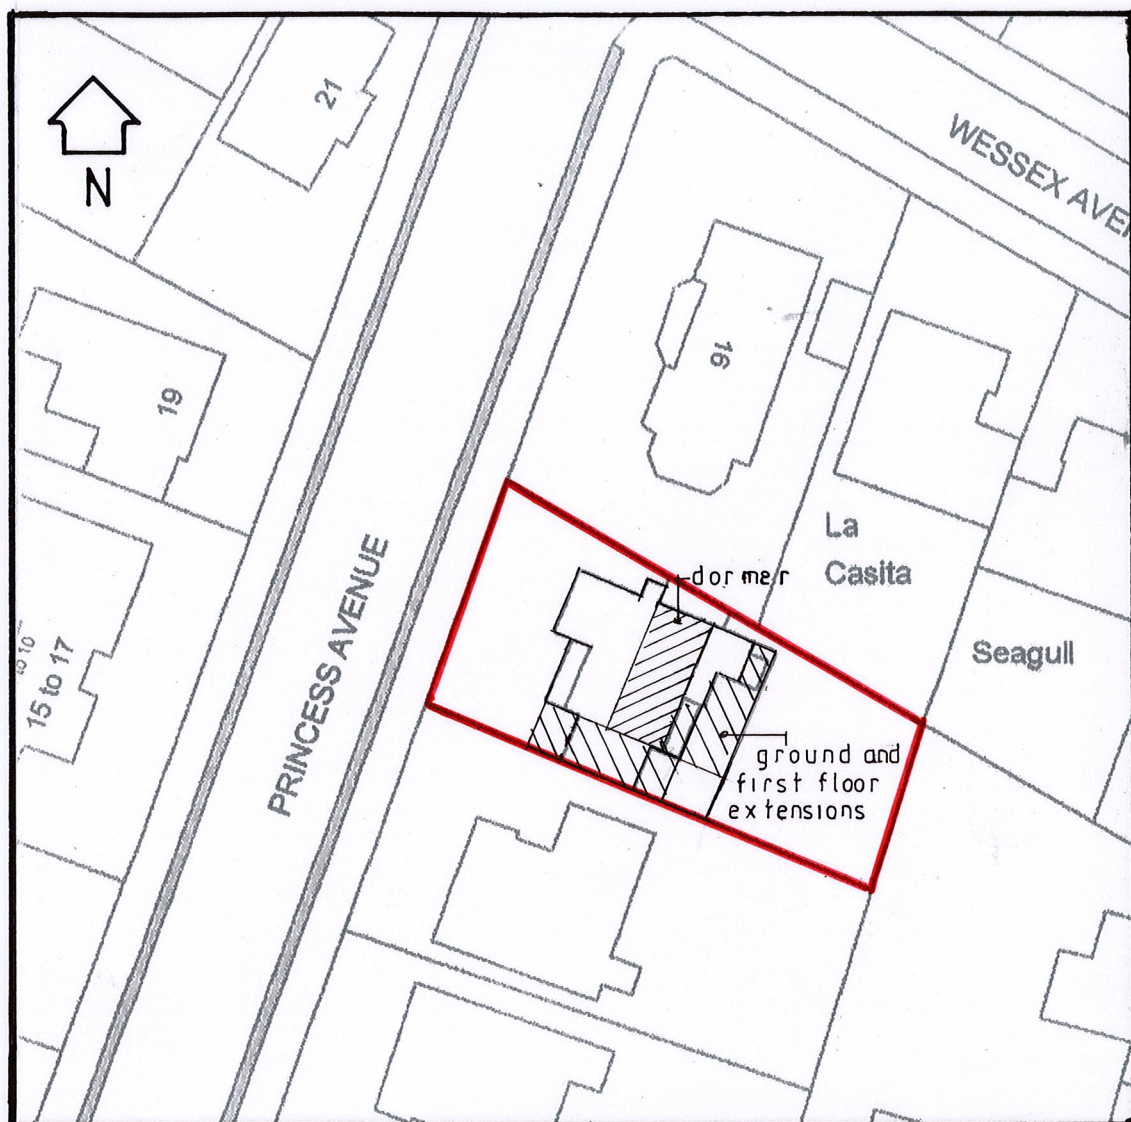

Site and Block Plan

Sussex Building Surveyors Ltd

14 Princess Avenue,
Bognor Regis,
West Sussex.
PO21 2QT

Proposed Flat Conversion. Site & Block Plan.

Scale: 1:500 Paper: A4

Date: January 2017

Drg No.: SBS/221/09 A

All dimensions to be checked on site.
Do not scale except for planning purposes.