


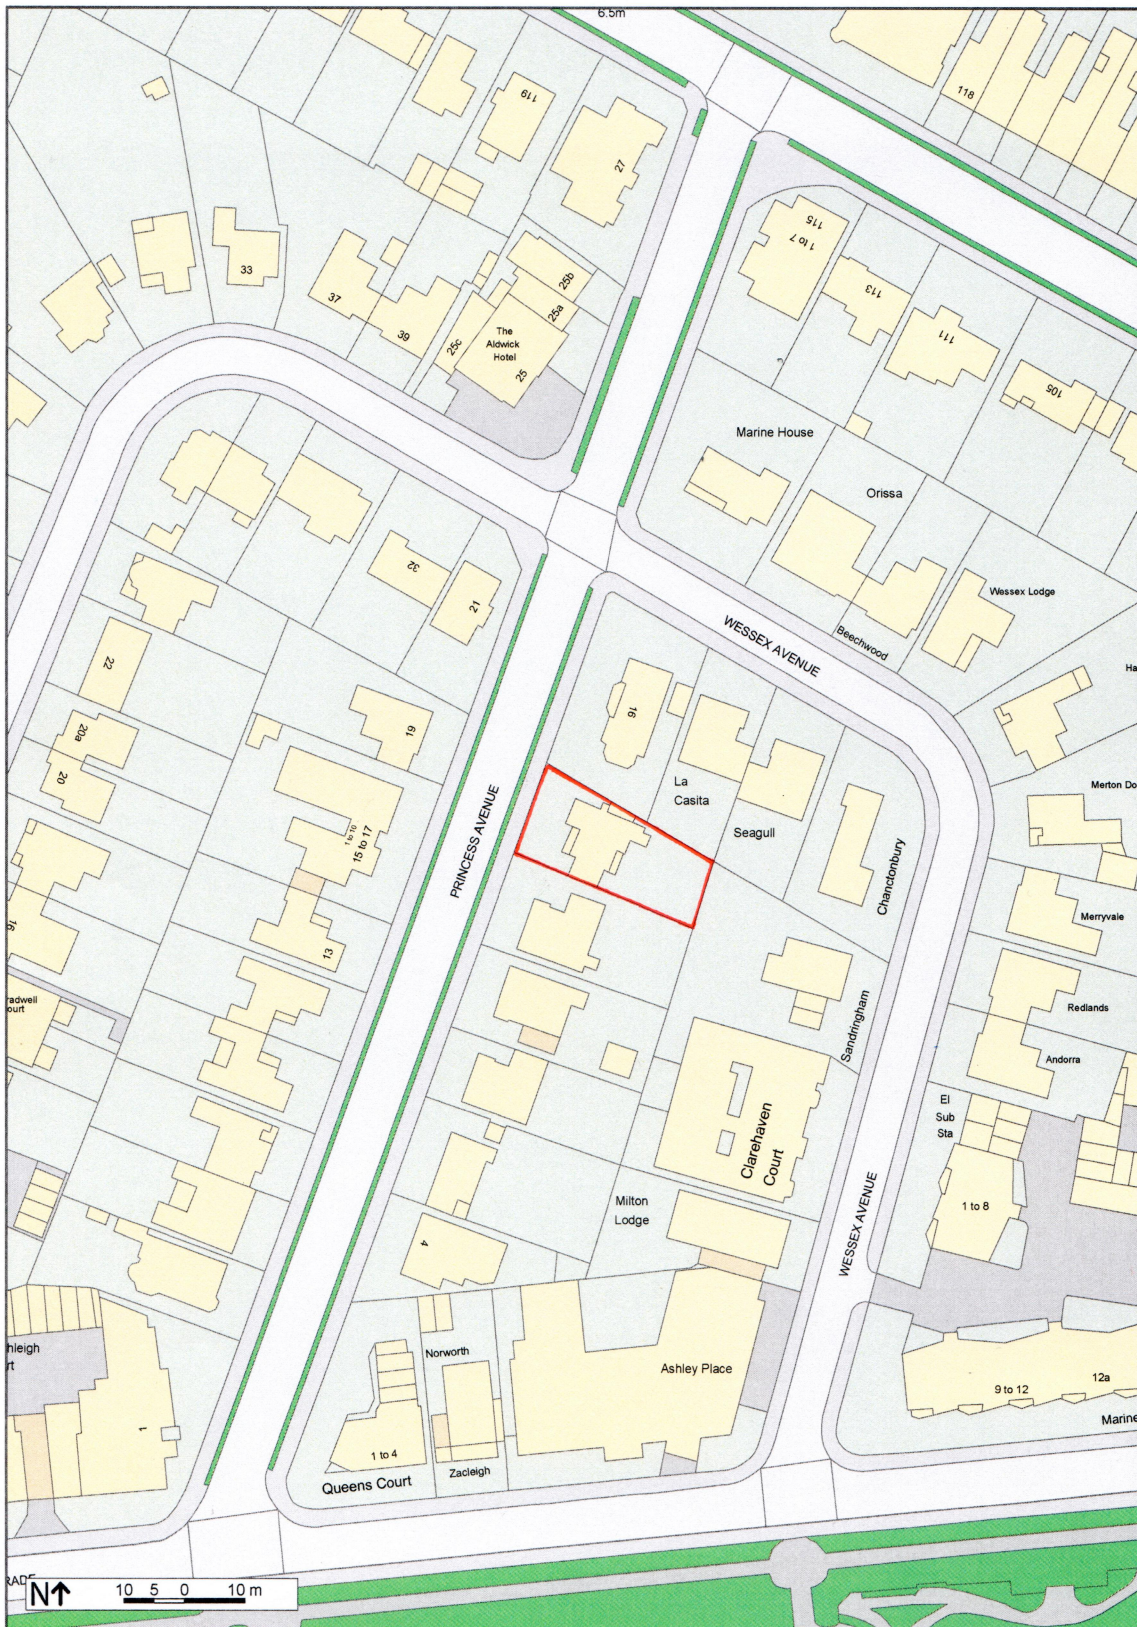

Map Information

Scale 1:1250
 Date: 20/05/16
 Reference SBS221
 Order No: 1680355

Location Plan. Ref: SBS/221

14 Princess Avenue,
 Bognor Regis,
 West Sussex.
 PO21 2QT

FIND
 PROFESSIONAL MAPPING INTELLIGENCE

Created at findmaps.co.uk



© Crown Copyright 2016 OS 100047514