
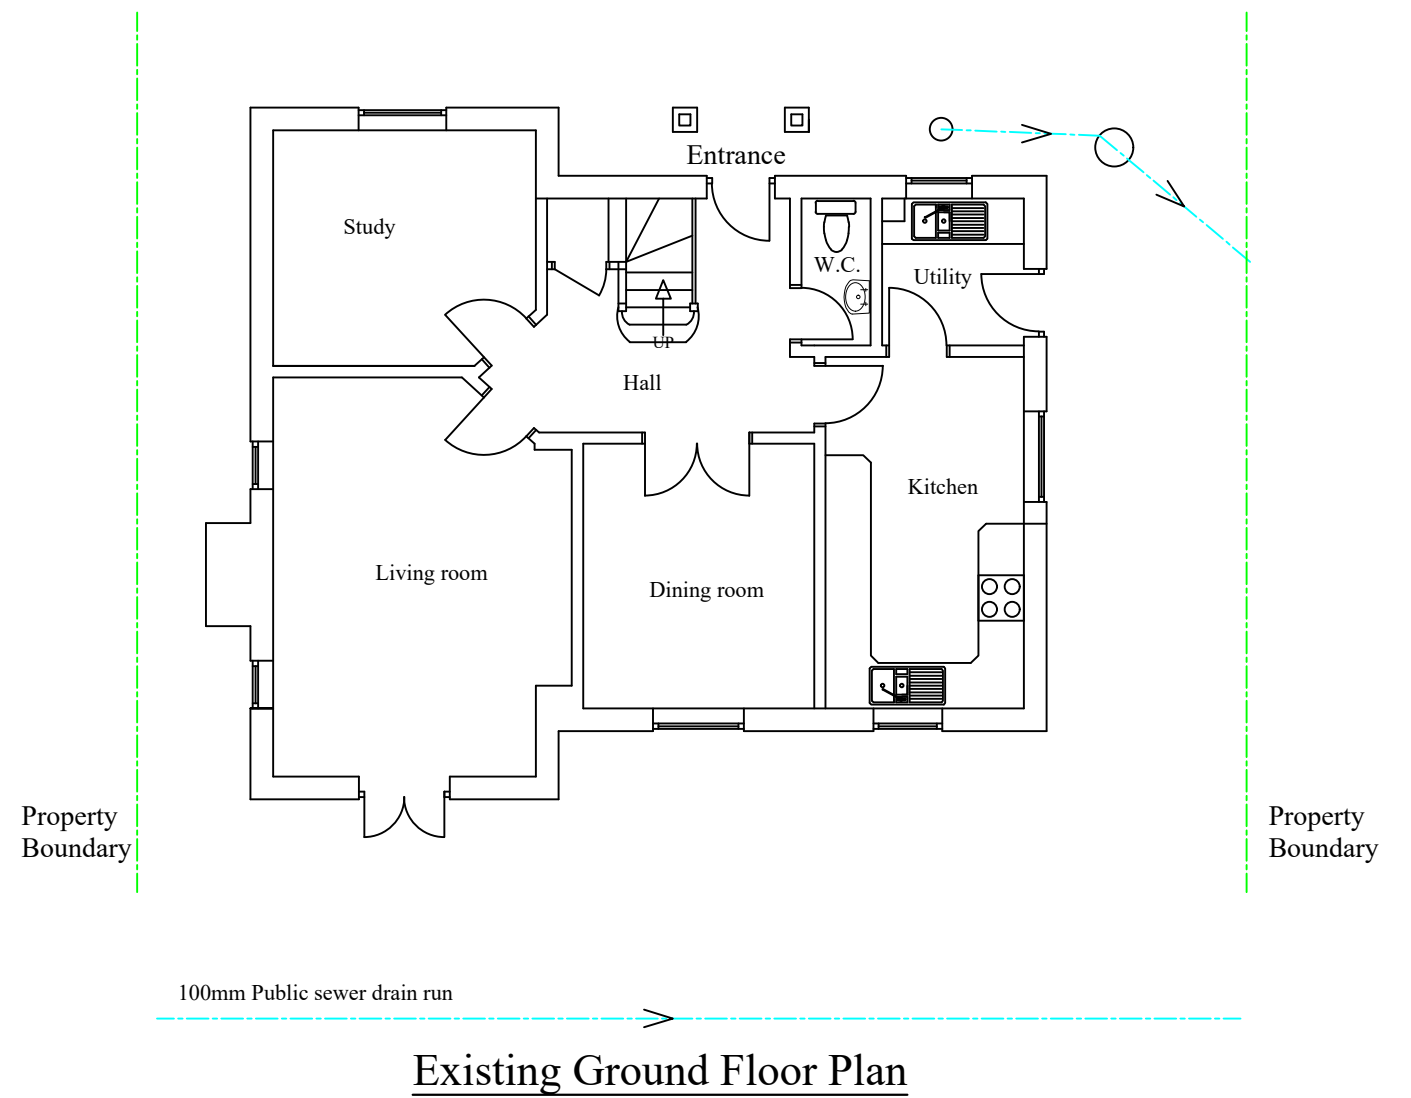


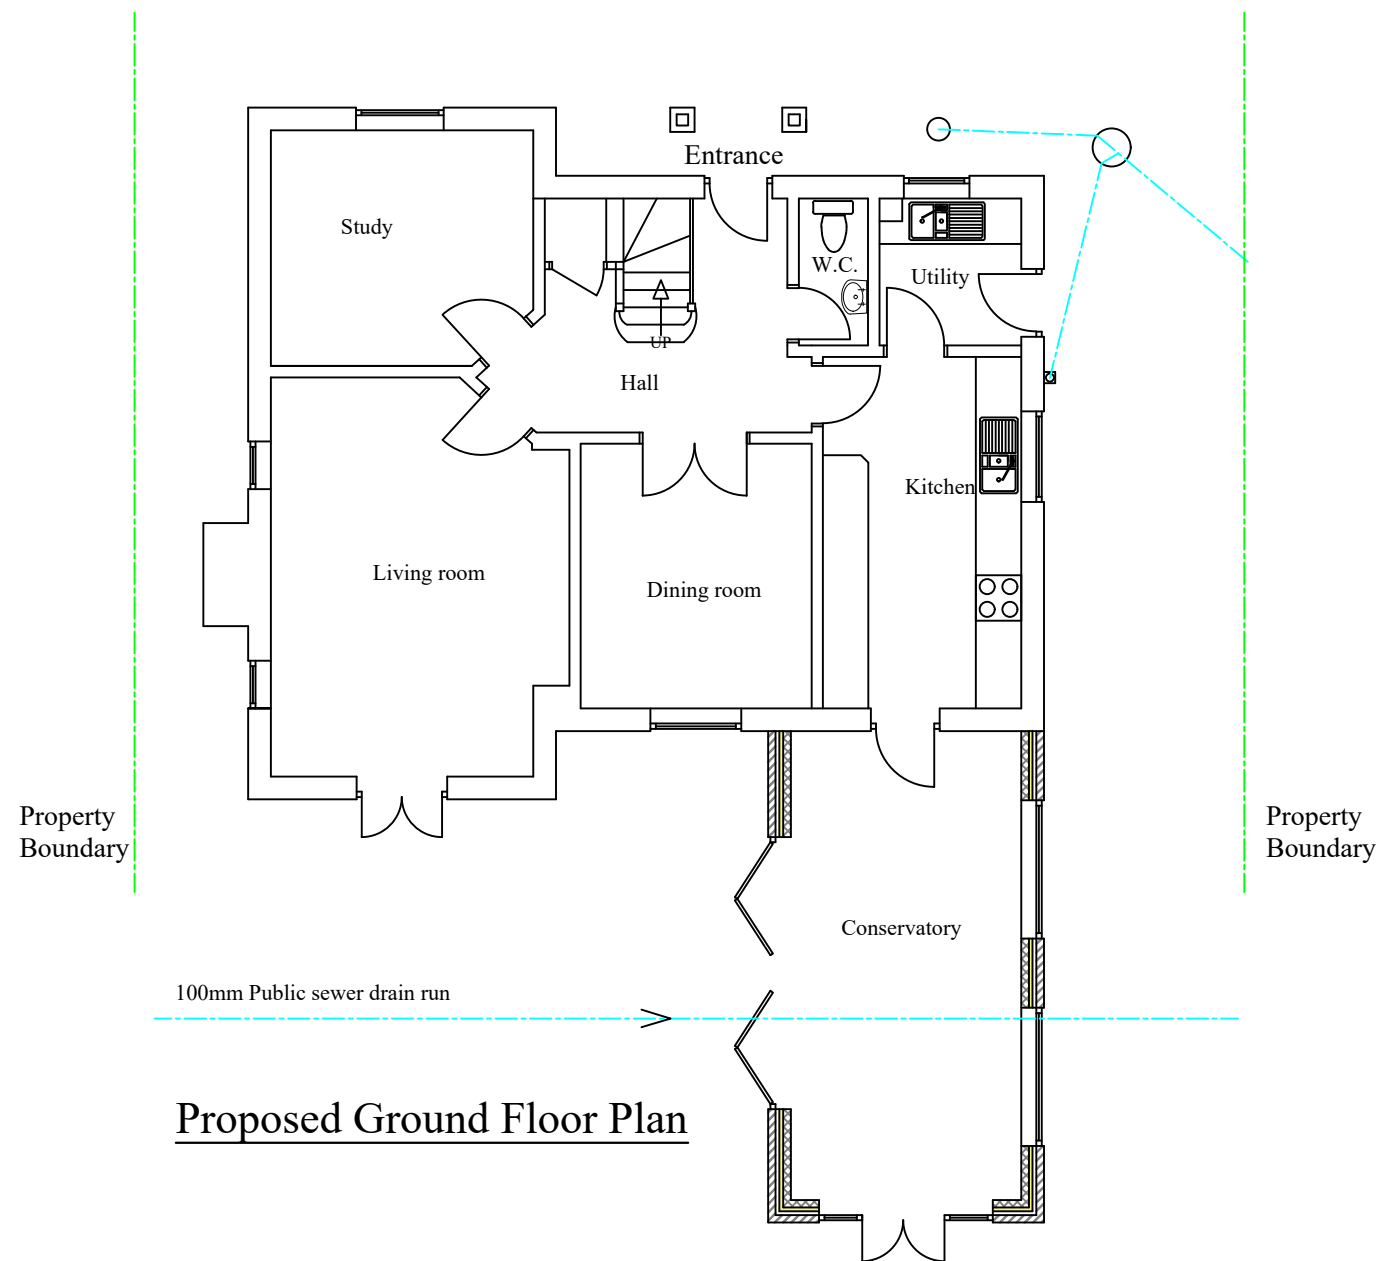

Aldwick Construction & Design

Cawley Gate, 17 Cawley Road, Chichester, PO19 1XB
 Tel : 01243 779181, Mobile: 07970727506, Fax: 01243 779181
 Email: farhadaarabi@hotmail.co.uk

Farhad Aarabi

PROJECT

Proposed Rear Supalite Tiled Roof Conservatory
 17 Marquis Way Aldwick Bognor Regis PO21 4AT

TITLE

Existing and Proposed Plans

CLIENT

Mr & Mrs Martin Buckley

SCALE

1: 100

DATE

21/09/2021

DRAWING NO.

1225-01

rev.