


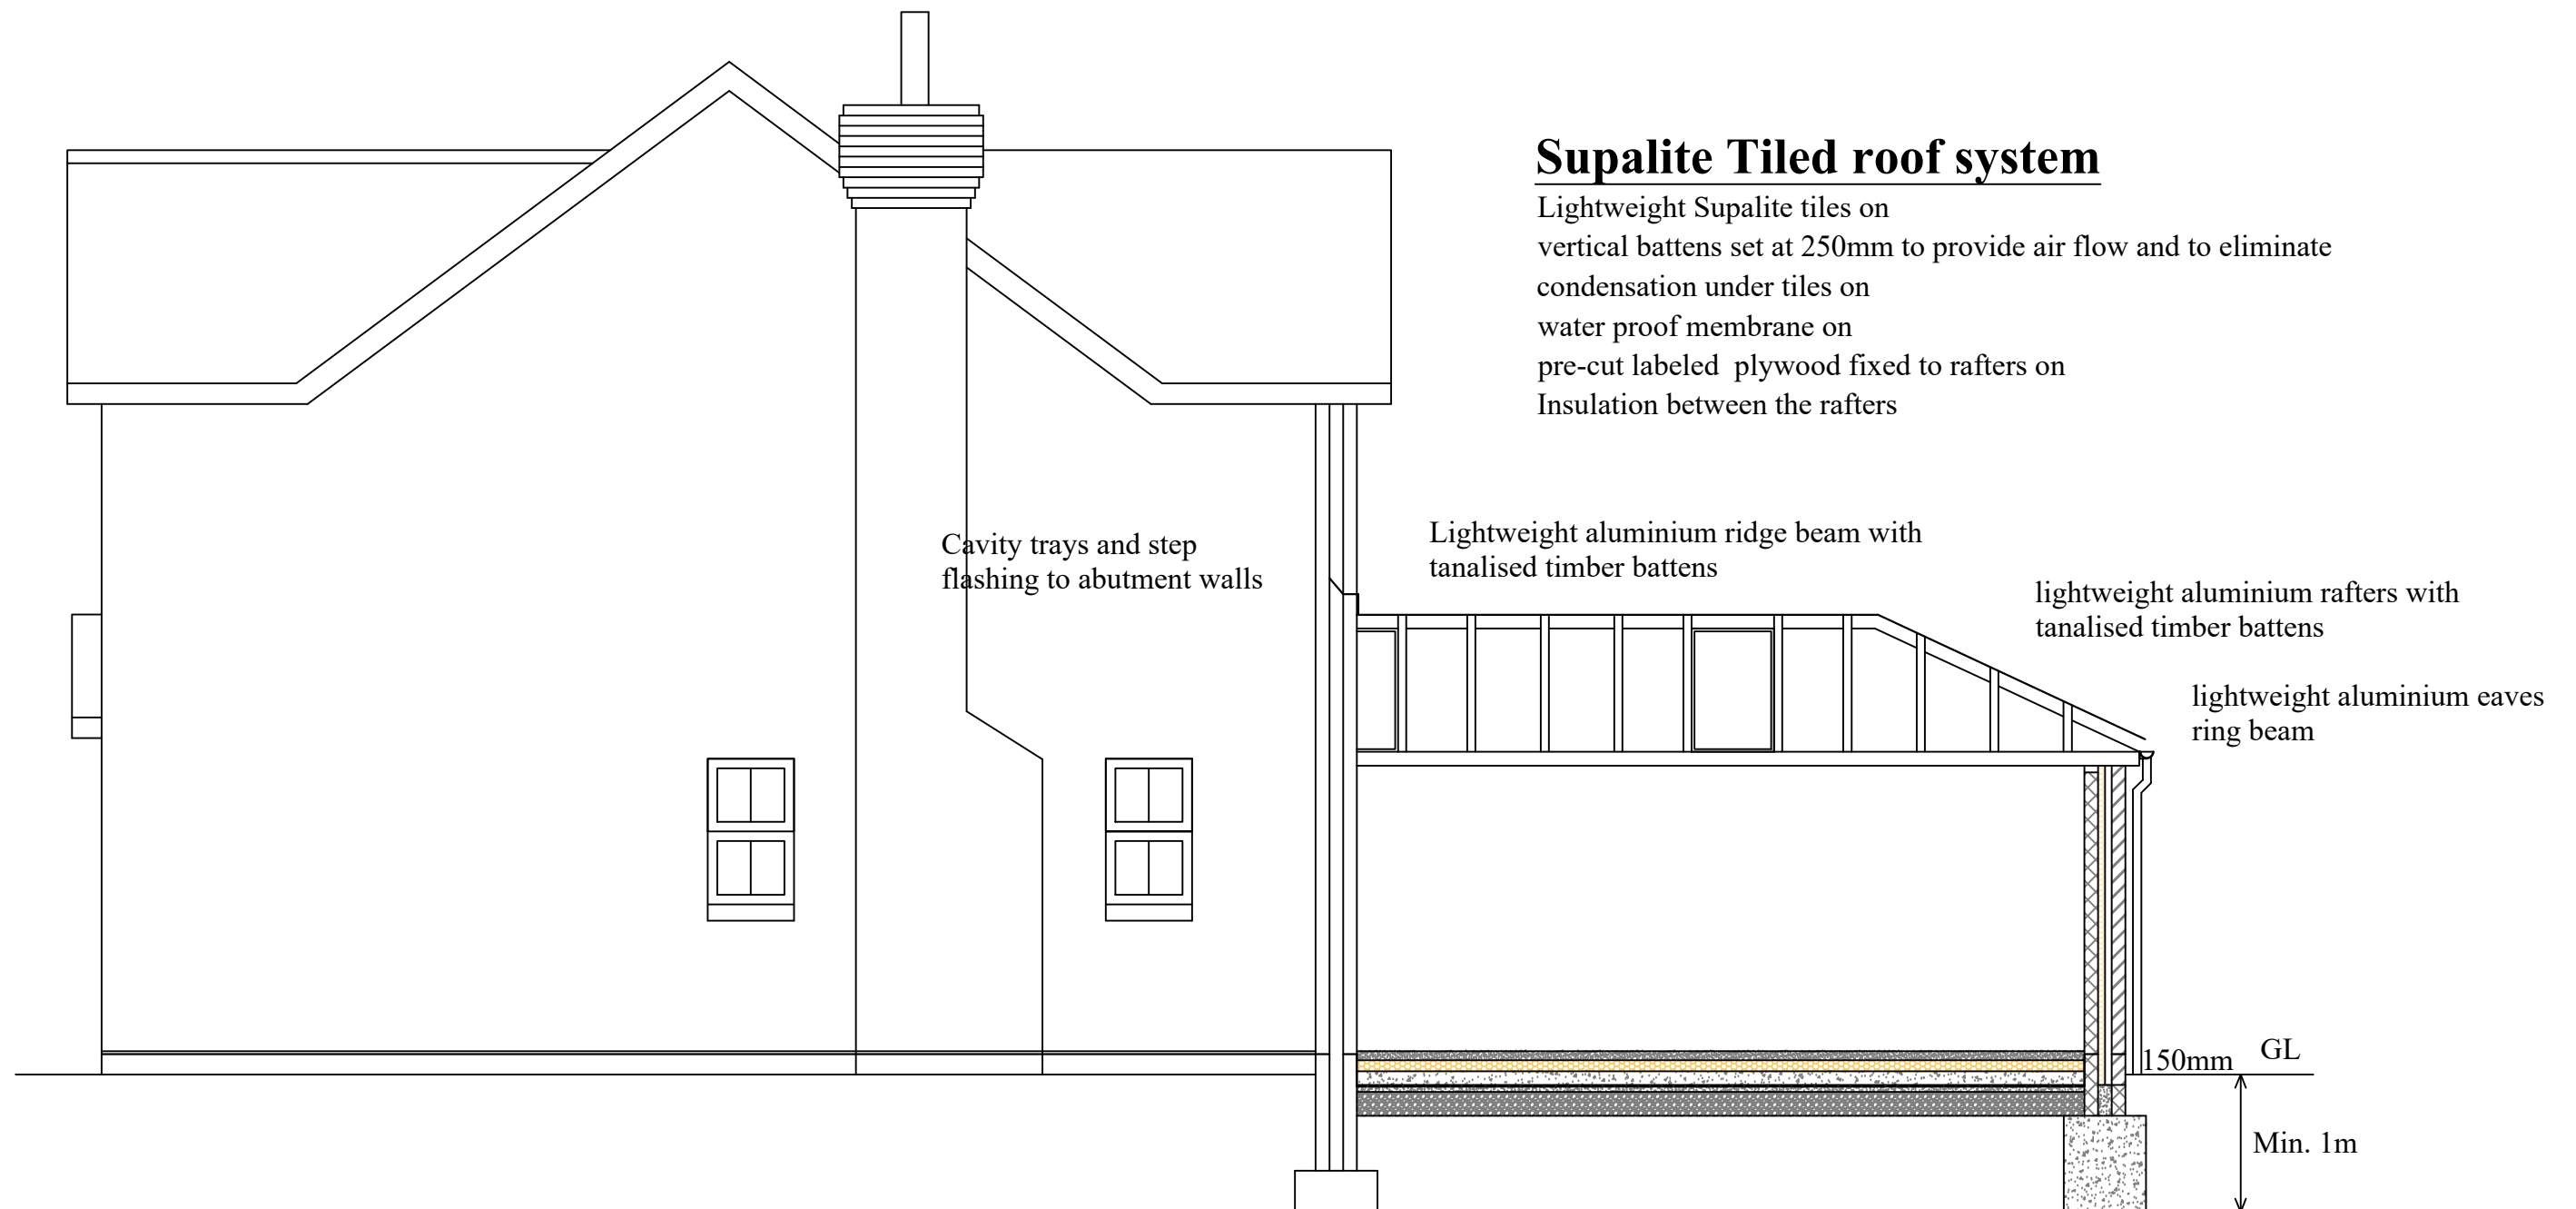

Section A-A

65mm screed
80mm Celotex insulation
100mm concrete floor
1200 gauge DPM
20mm sand blinding
150mm well compacted hardcore



Supalite Tiled roof system

Lightweight Supalite tiles on
vertical battens set at 250mm to provide air flow and to eliminate
condensation under tiles on
water proof membrane on
pre-cut labeled plywood fixed to rafters on
Insulation between the rafters

Lightweight aluminium ridge beam with
tanalised timber battens

lightweight aluminium rafters with
tanalised timber battens

lightweight aluminium eaves
ring beam

150mm GL
Min. 1m

Cawley Gate, 17 Cawley Road, Chichester, PO19 1XB
Tel : 01243 779181, Mobile: 07970727506, Fax: 01243 779181
Email: farhadaarabi@hotmail.co.uk

Farhad Aarabi

PROJECT

Proposed Rear Supalite Tiled Roof Conservatory
17 Marquis Way Aldwick Bognor Regis PO21 4AT

TITLE

Existing Section A-A

CLIENT

Mr & Mrs Martin Buckley

SCALE

1:50

DATE

21/09/2021

DRAWING NO.

1225-05

rev.