



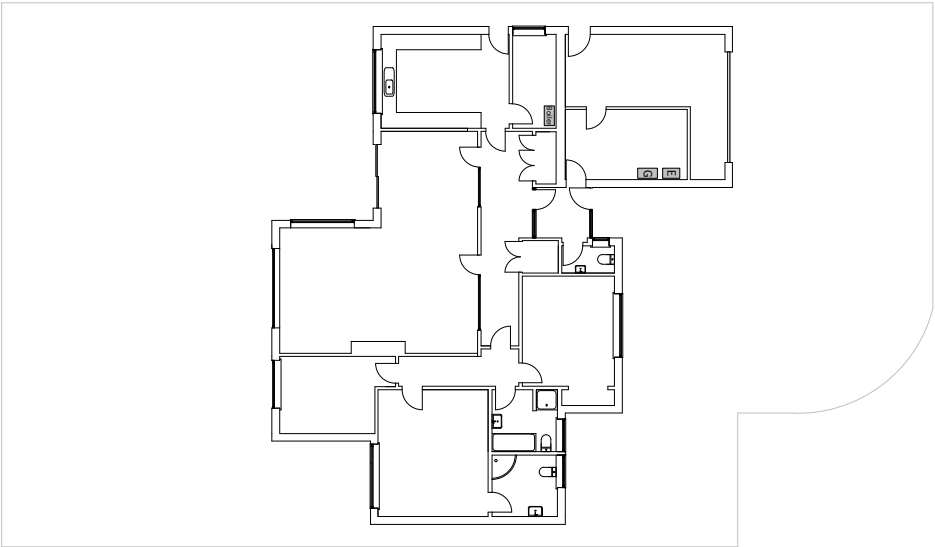

Existing

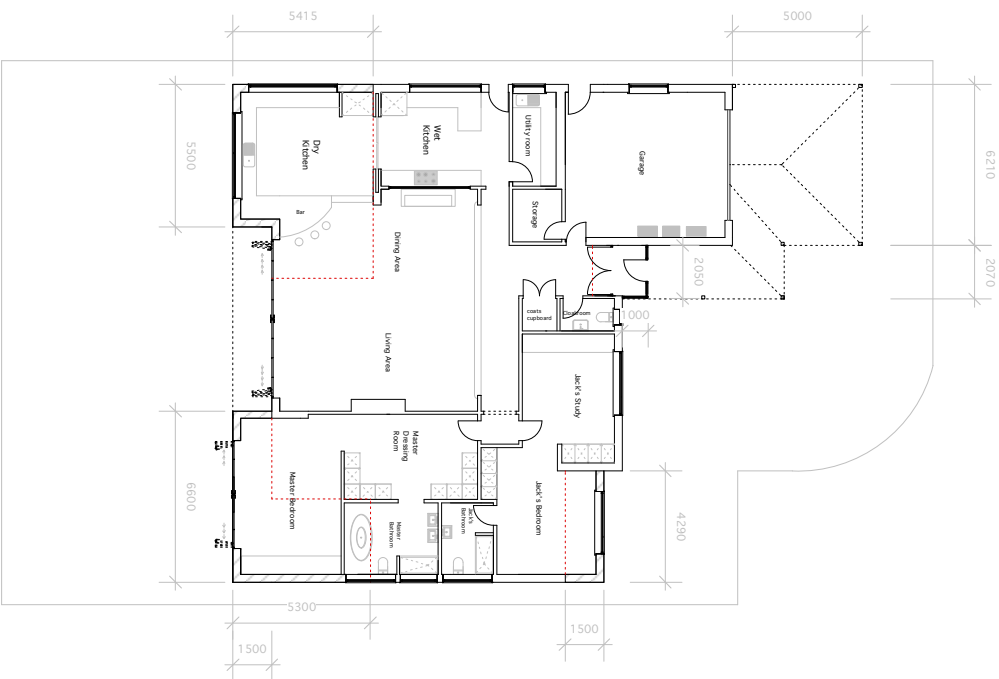

Proposed

THE STUDIO
90 WEYHILL HASLEMERE, SURREY
GU27 1HS
UNITED KINGDOM

Mrs Jacqueline Wong
3 Shorecroft
Bognor Regis
PO21 4AS

Site Plan
Existing and
Proposed

FG13/08

02

1:200 TFG/YF

14-08-2013


Notes:

Do not scale unless for planning purposes.
All dimensions are in millimeters (mm) unless otherwise stated.
All dimensions to be checked and verified on site by the contractor.
All dimensions in mm (millimeters) unless otherwise stated.


SCALE IS CORRECT WHEN PRINTED ON A3



TEL: +44 7817 615 006 tobyfg@gmail.com

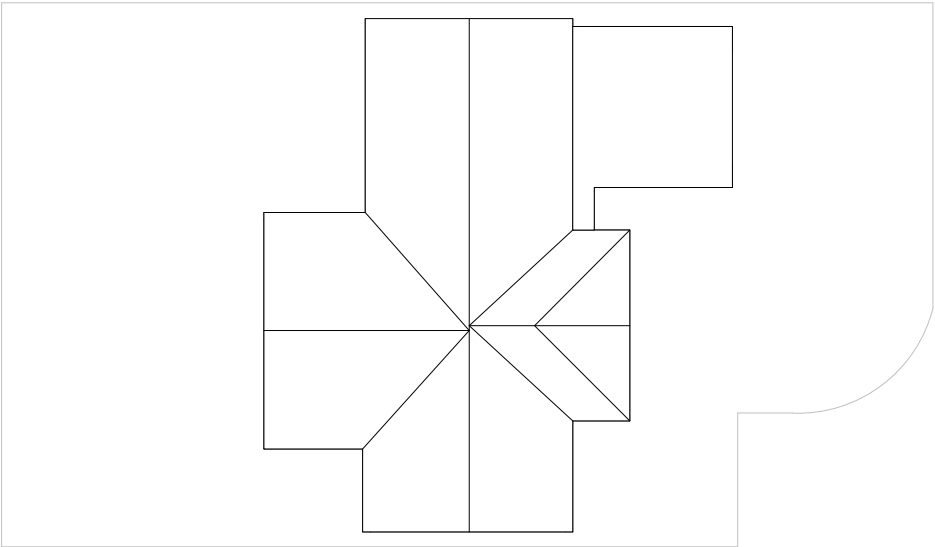


Existing

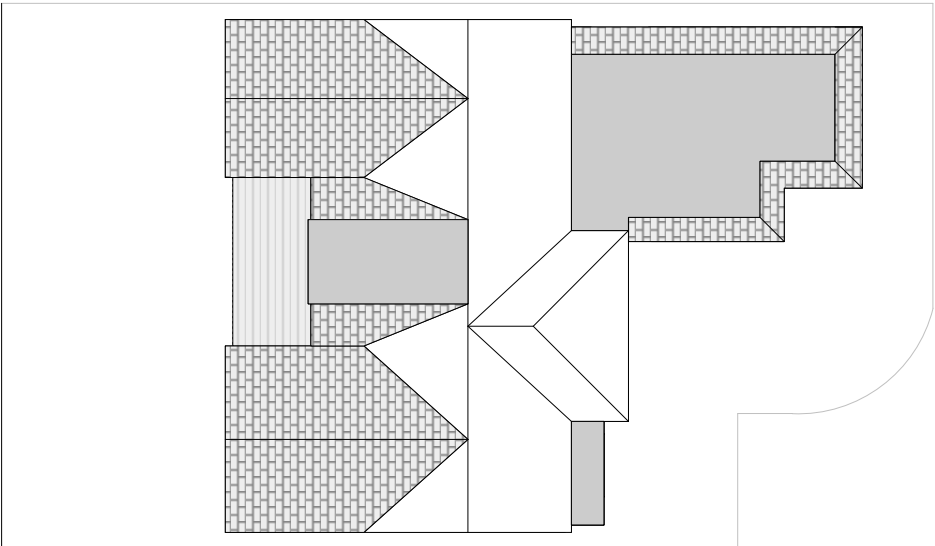


Proposed


 SURREY BUILDING CONSULTANCY		TEL: +44 7817 615 006 tobytg@gmail.com	
THE STUDIO 90 WEYHILL, HASLEMERE SURREY GU27 1HS UNITED KINGDOM			
Mrs Jacqueline Wong 3 Shorecroft Bognor Regis PO21 4AS			
Existing and Proposed Roof Plan		Notes:	
FG13/08			
03			
1:200	TFG/YF		
14-08-2013			
		Do not scale unless for planning purposes Use only figured dimensions for construction All dimensions to be checked and signed off on site by the contractor All dimensions in mm (millimeters) unless otherwise stated	
SCALE IS CORRECT WHEN PRINTED ON A3			

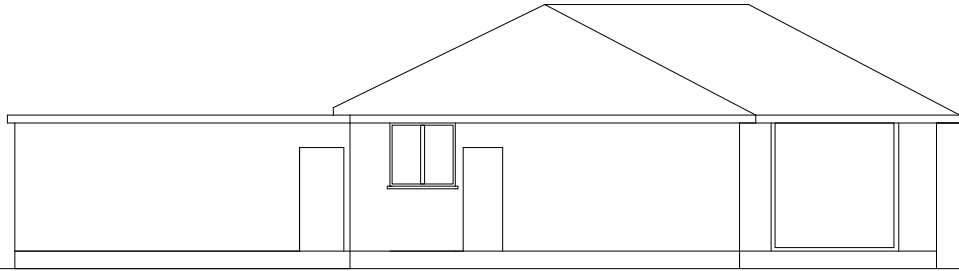


West Elevation

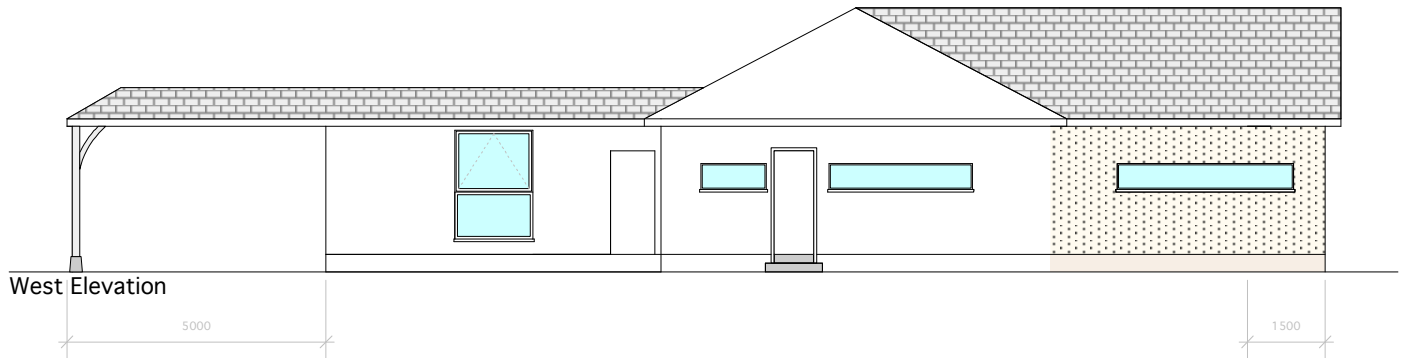

West Elevation

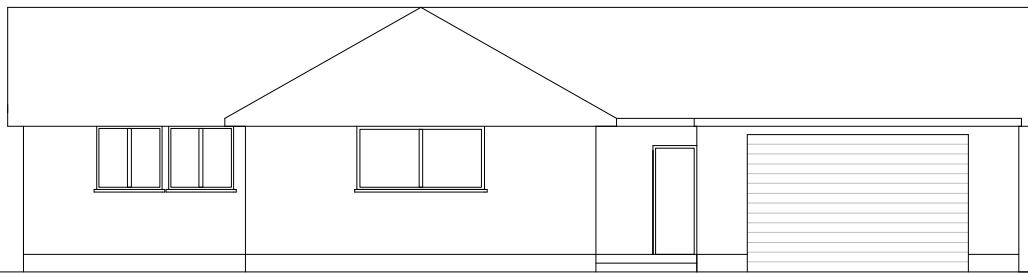


North Elevation

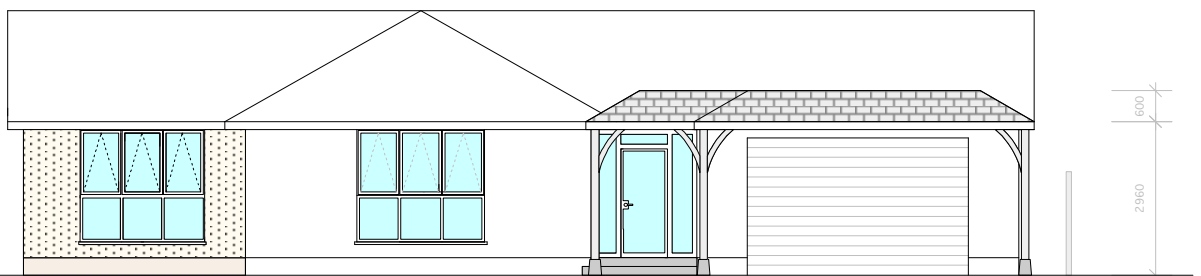


North Elevation


 SURREY BUILDING CONSULTANCY	THE STUDIO 90 WEYHILL HASLEMERE SURREY GU27 1HS UNITED KINGDOM TEL: +44 7817 615 006 tobyfg@gmail.com	Mrs Jacqueline Wong 3 Shorecroft Bognor Regis PO21 4AS	Existing and Proposed Elevations 2 FG13/08 05 1:100 TFG/YF 14-08-2013	Notes:	Do not scale unless for planning purposes Use only figured dimensions for construction All dimensions to be checked and verified on site by the contractor All dimensions in mm (millimeters) unless otherwise stated SCALE IS CORRECT WHEN PRINTED ON A3
---	---	--	--	---------------	---

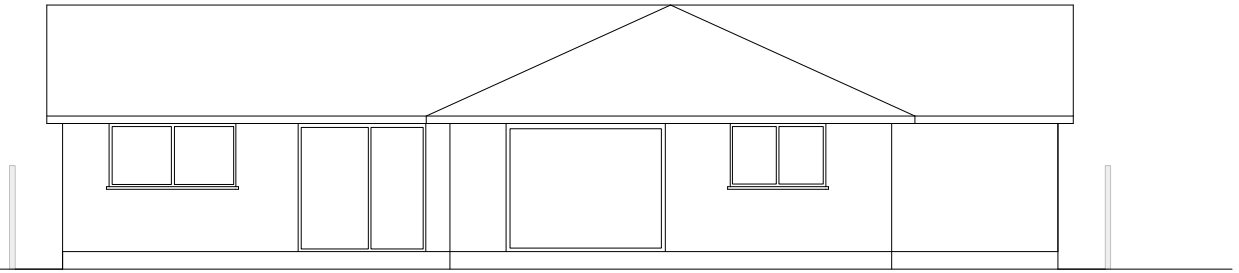


Existing South Elevation

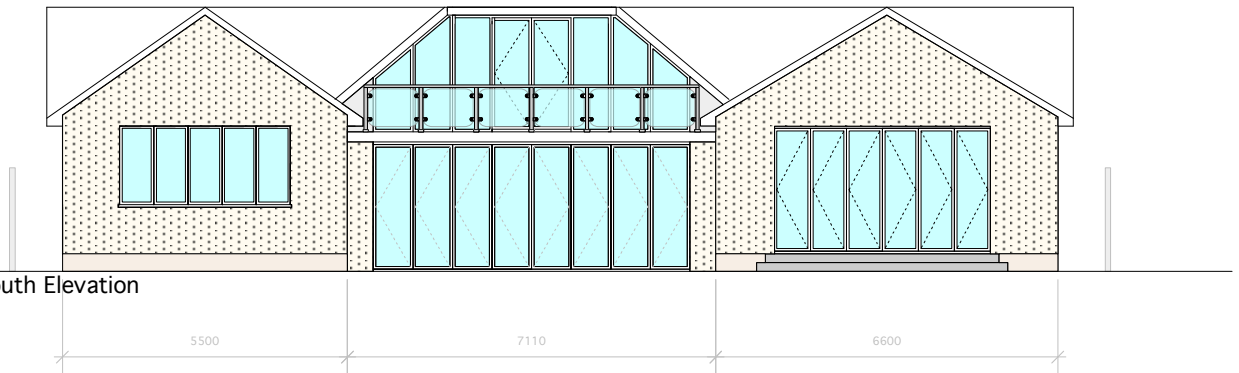

Proposed South Elevation

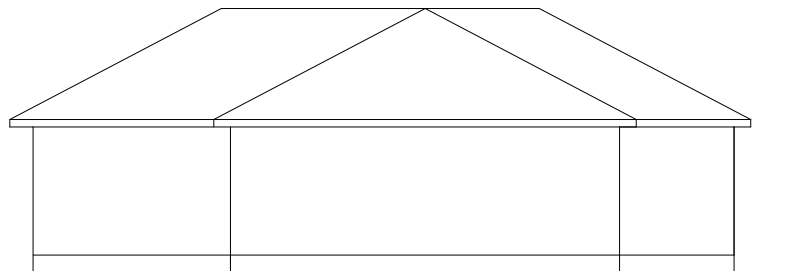

Existing East Elevation

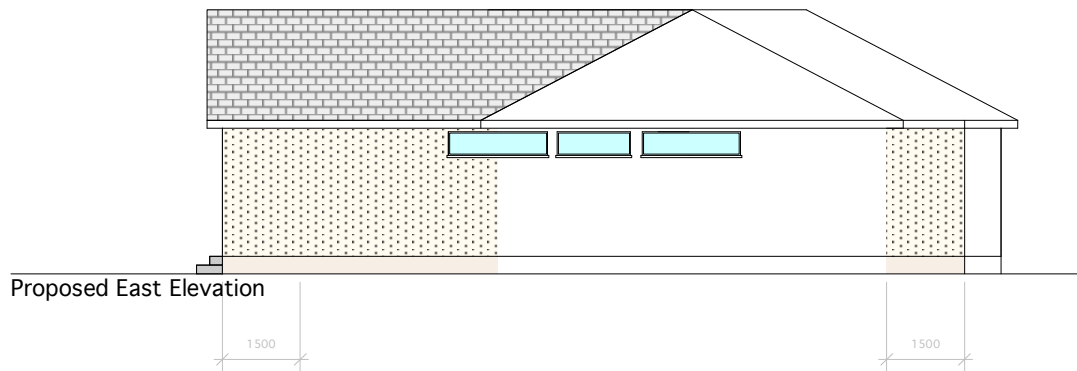

Proposed East Elevation

	THE STUDIO 90 WEYHILL HASLEMERE SURREY GU27 1HS UNITED KINGDOM TEL: +44 7817 615 006 tobyfg@gmail.com	Mrs Jacqueline Wong 3 Shorecroft Bognor Regis PO21 4AS	Existing and Proposed Elevations 1		Notes: Do not scale unless for planning purposes Use only figured dimensions for construction All dimensions to be checked and verified on site by the contractor All dimensions in mm (millimeters) unless otherwise stated SCALE IS CORRECT WHEN PRINTED ON A3
			FG13/08 04		
			1:100	TFG/YF	
			14-08-2013		