




SUBSTITUTION

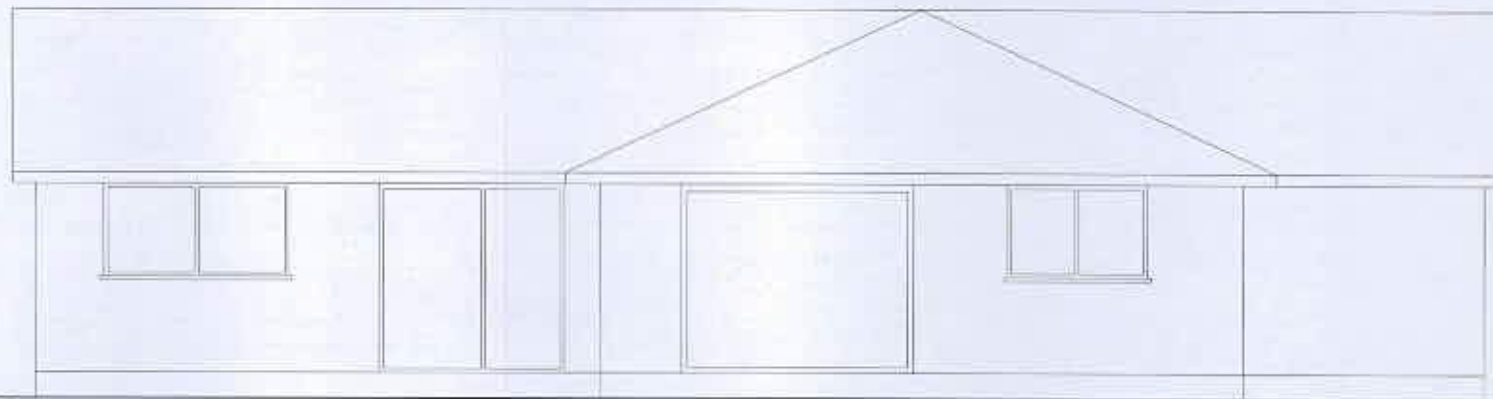


Existing South Elevation

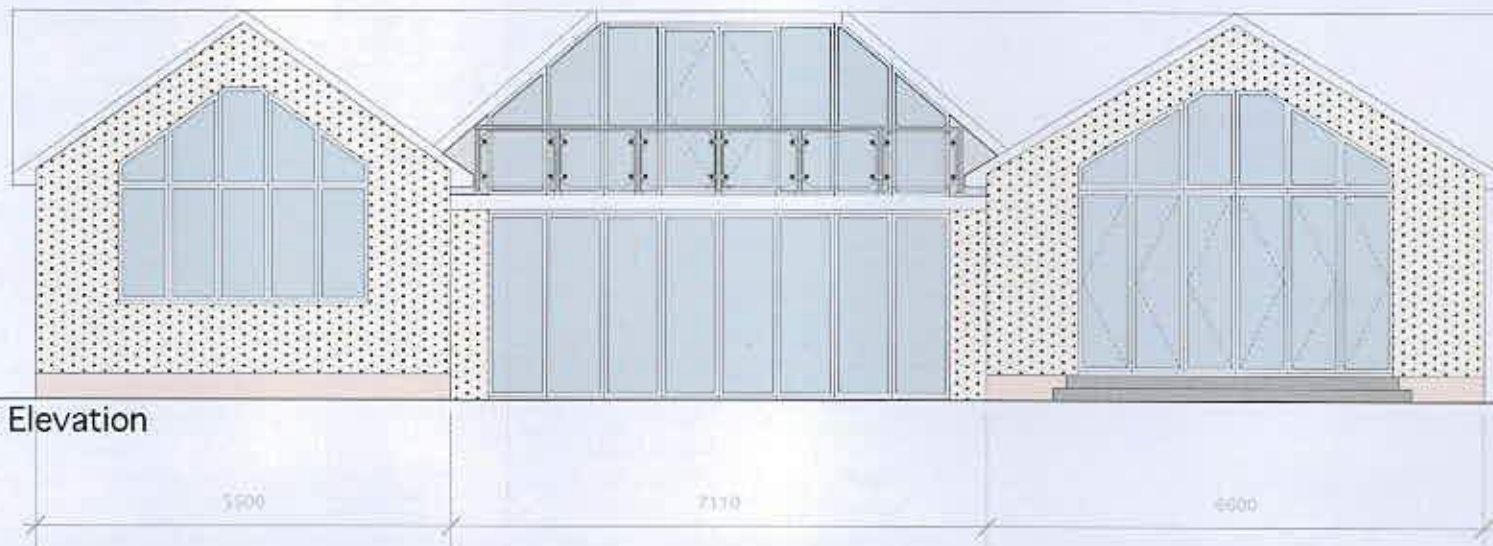

Proposed South Elevation

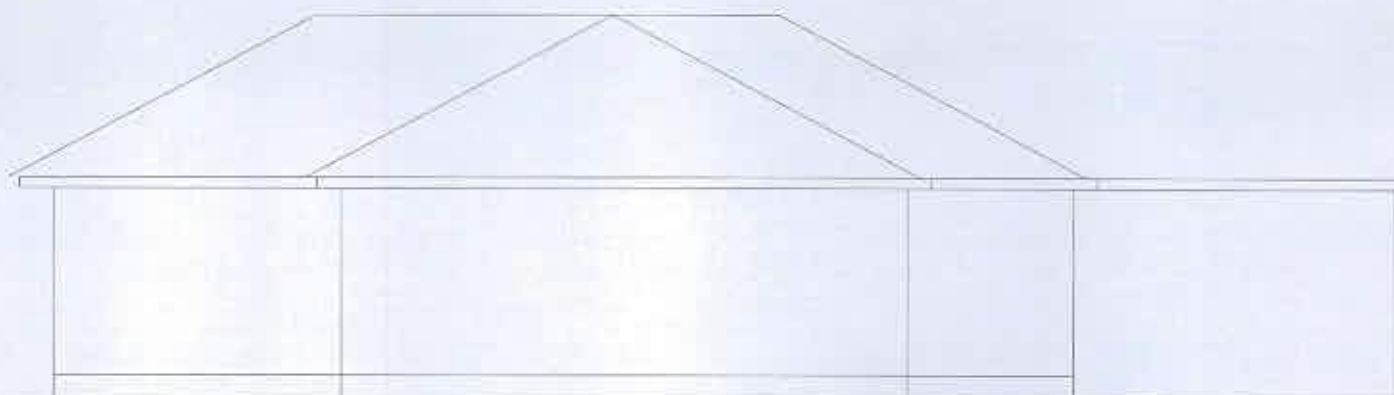

Existing East Elevation

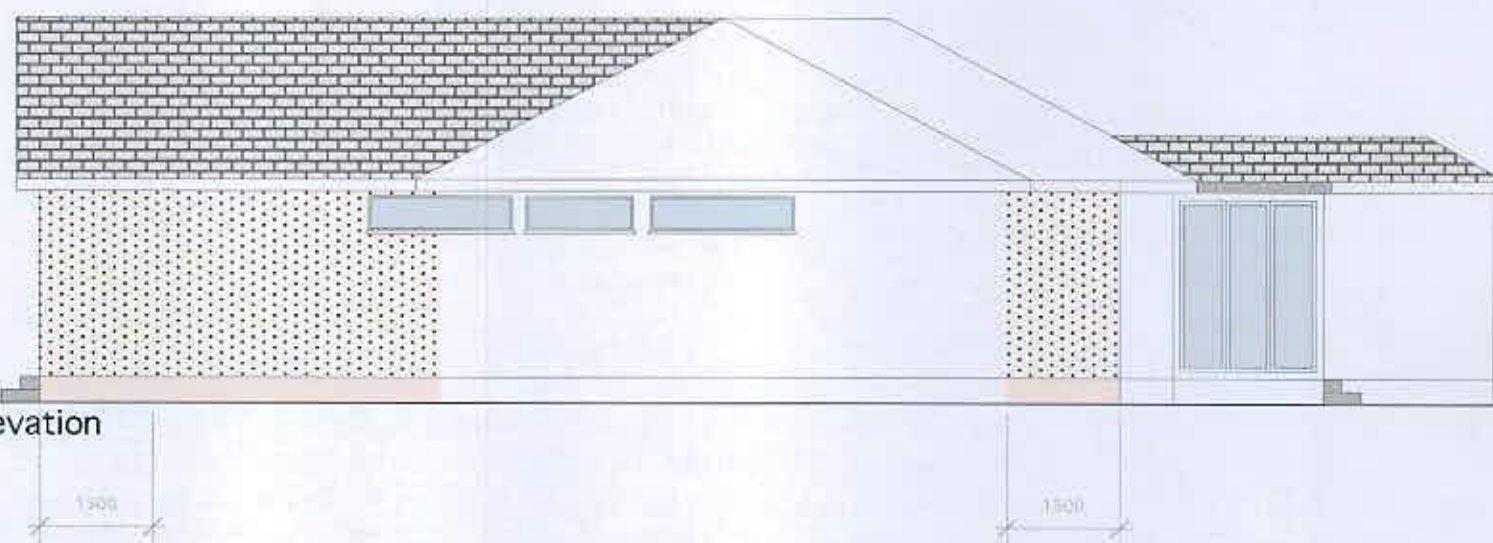

Proposed East Elevation



THE STUDIO
90 WEYHILL, HASLEMERE SURREY
GU27 4HS
UNITED KINGDOM

TEL: +44 7817 615 006 tobyfg@gmail.com

Mrs Jacqueline Wong
3 Shorecroft
Bognor Regis
PO21 4AS

Existing and
Proposed
Elevations 1

FG13/08
04

1:100 TFG/YF
14-08-2013

Notes:

Amendment Date:
17/01/2014

Do not scale unless for plotting
purpose.
The only figured dimensions for
construction
All dimensions to be checked and
verified on
site by the contractor
All dimensions in mm (millimeters)
unless otherwise stated

SCALE IS CORRECT WHEN
PRINTED ON A3